EXHIBIT B

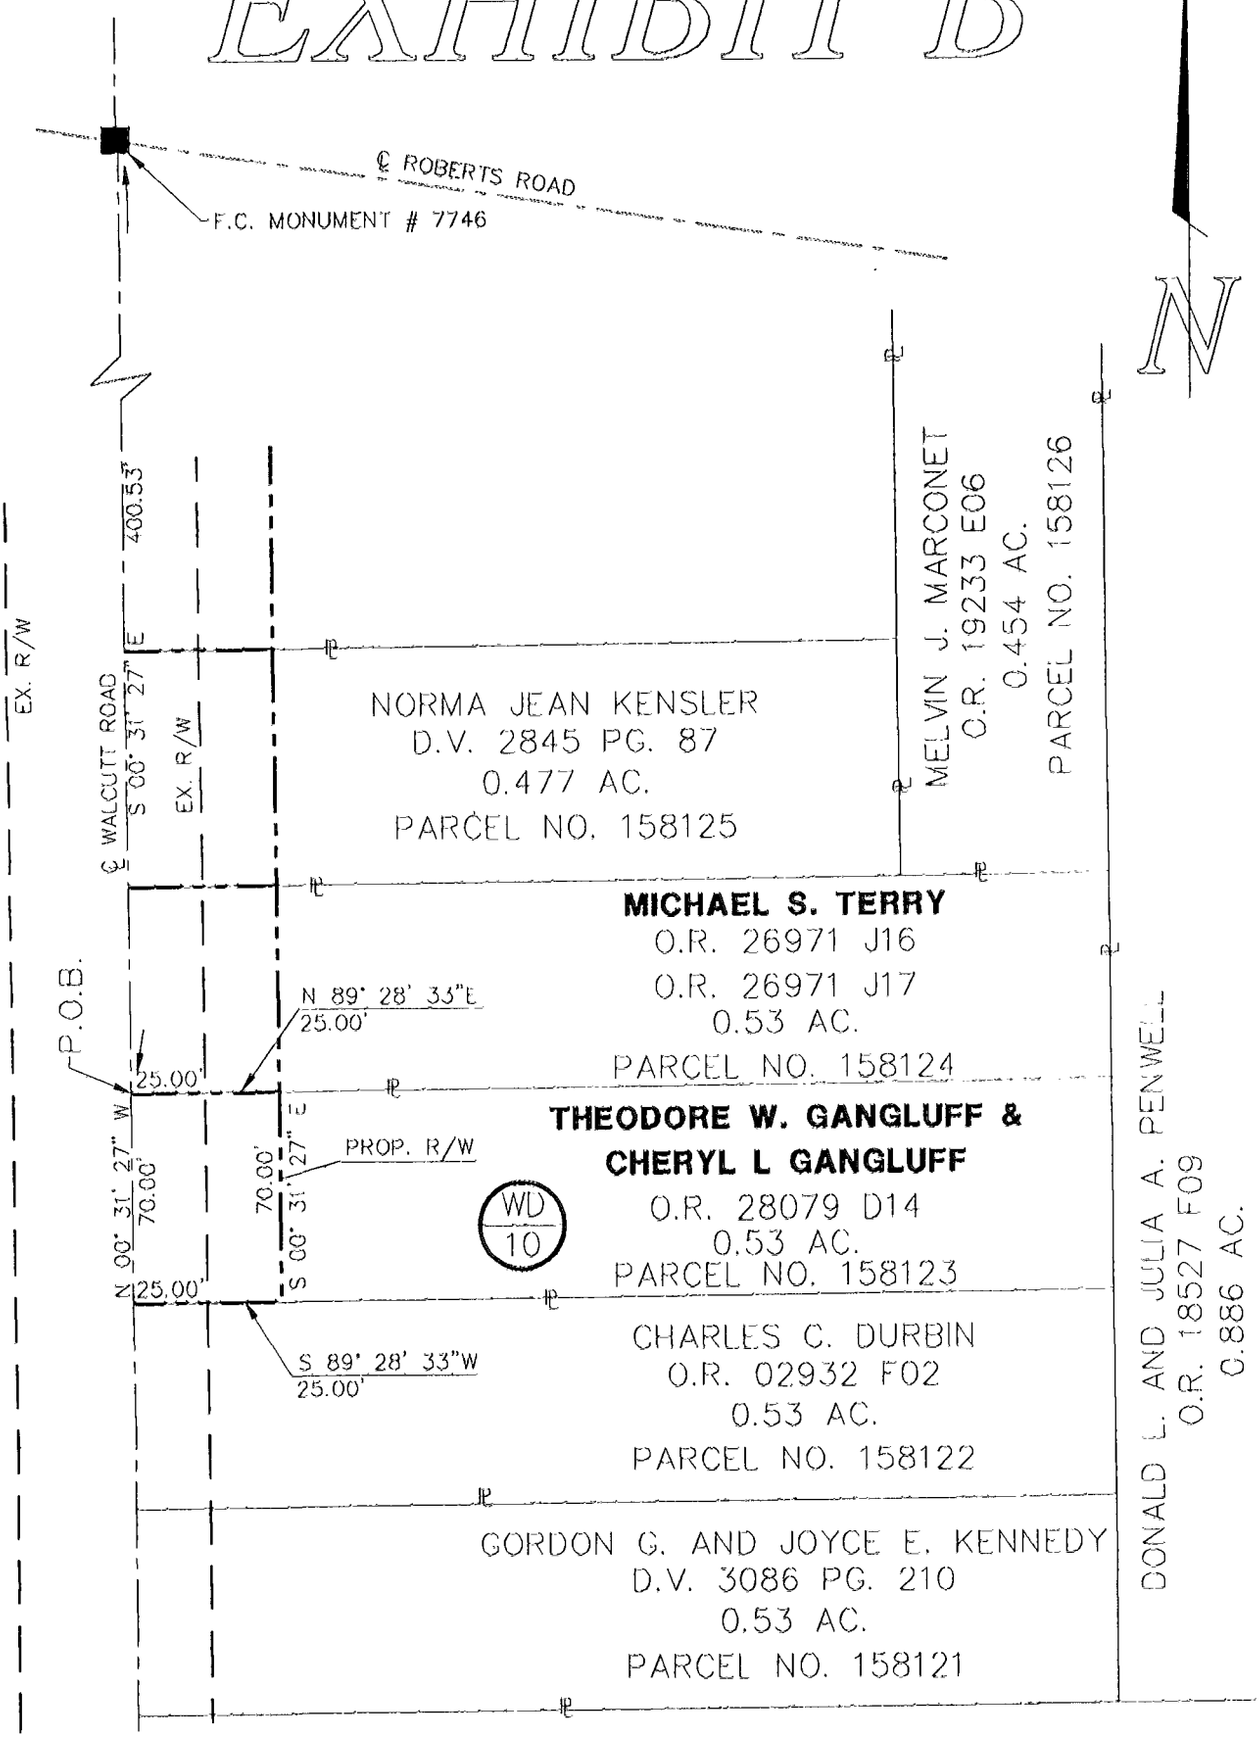

THE ABOVE DESCRIPTION AND THE BASIS OF BEARINGS ARE S 00° 31' 27" E FOR WALCUTT ROAD FROM A CENTERLINE SURVEY MADE BY PAUL K. MOORE AND ASSOCIATES, REGISTERED SURVEYOR NO. 5883, ON 12/21/93 FOR CONSTRUCTION DRAWINGS FOR GROUP 6 INTERSECTION IMPROVEMENTS, C.I.P. 077. THE PLANS ARE ON FILE WITH THE CITY OF COLUMBUS DIVISION OF ENGINEERING AND CONSTRUCTION, DRAWING 1476-E.

GROUP 6 INTERSECTION IMPROVEMENTS
C.I.P. NO. 077

DYNOTEC, INC.
2700 E. DUBLIN-GRANVILLE ROAD, SUITE 6
COLUMBUS, OHIO 43231

DATE: 03/19/96		DRAWN: RJS
SCALE: 1" = 60'	DWG NO. WD10	CHECKED: