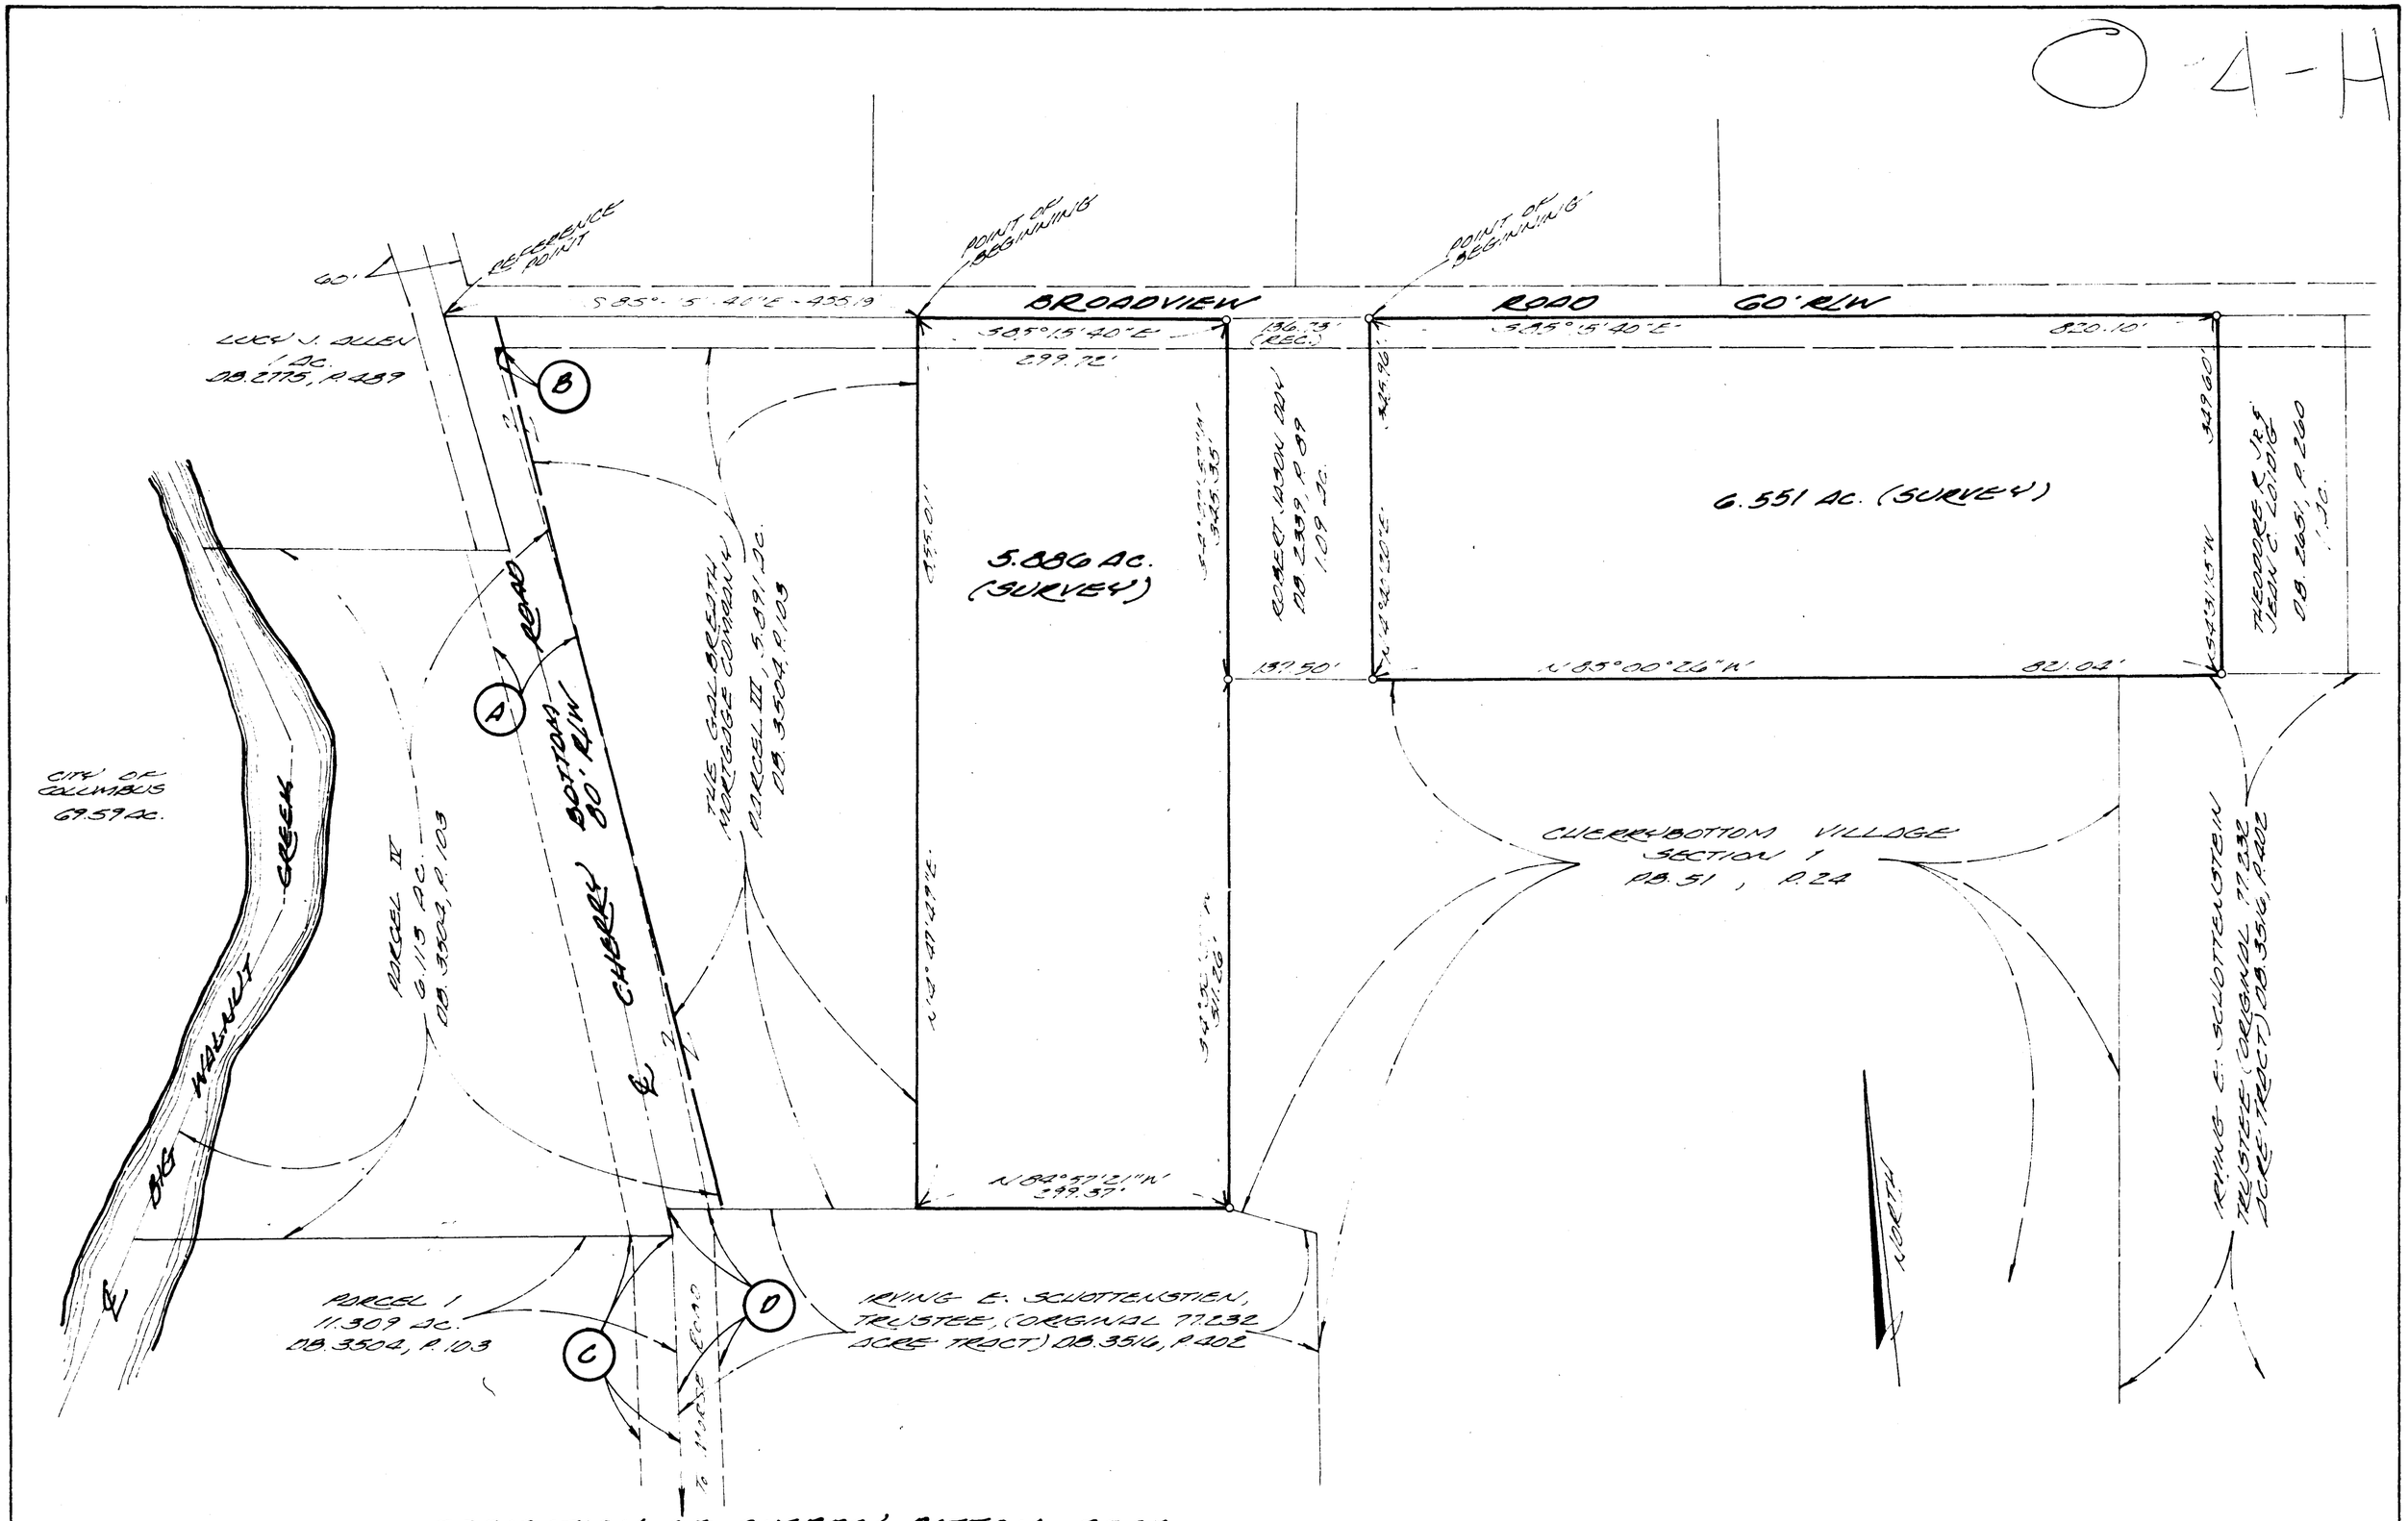

DEDICATION OF CHERRY BOTTOM ROAD
CITY OF COLUMBUS 2.994 AC. DB. 3465, P. 792

A	1.406 AC. (OUT OF PARCEL II, DB. 3504, P. 103)	C	0.788 AC. (OUT OF PARCEL I, DB. 3504, P. 103)
B	0.002 AC. (OUT OF PARCEL III, DB. 3504, P. 103)	D	0.796 AC. (OUT OF 77.232 AC. TRACT, DB. 3516, P. 402)

TOTAL 2.994 AC.

TYPE OF DRAWING	SURVEY PLAT
	5.886 AC. & 6.551 AC. TRACTS ON THE SOUTH SIDE OF BROADVIEW ROAD IN COLUMBUS, OHIO.
SCALE:	1" = 100'
DRAWN:	JOH
CHECKED:	LAH 8/26/72
REVISED:	
FOR:	L.S.S. INC.
	HOCKADEN & ASSOC. CONSULTING ENGINEERS 883 N. CASSADY AVE. COLUMBUS, OHIO 43219 614/252-0993
SHEET NO.	1 OF 1
ORDER NO.	P 300