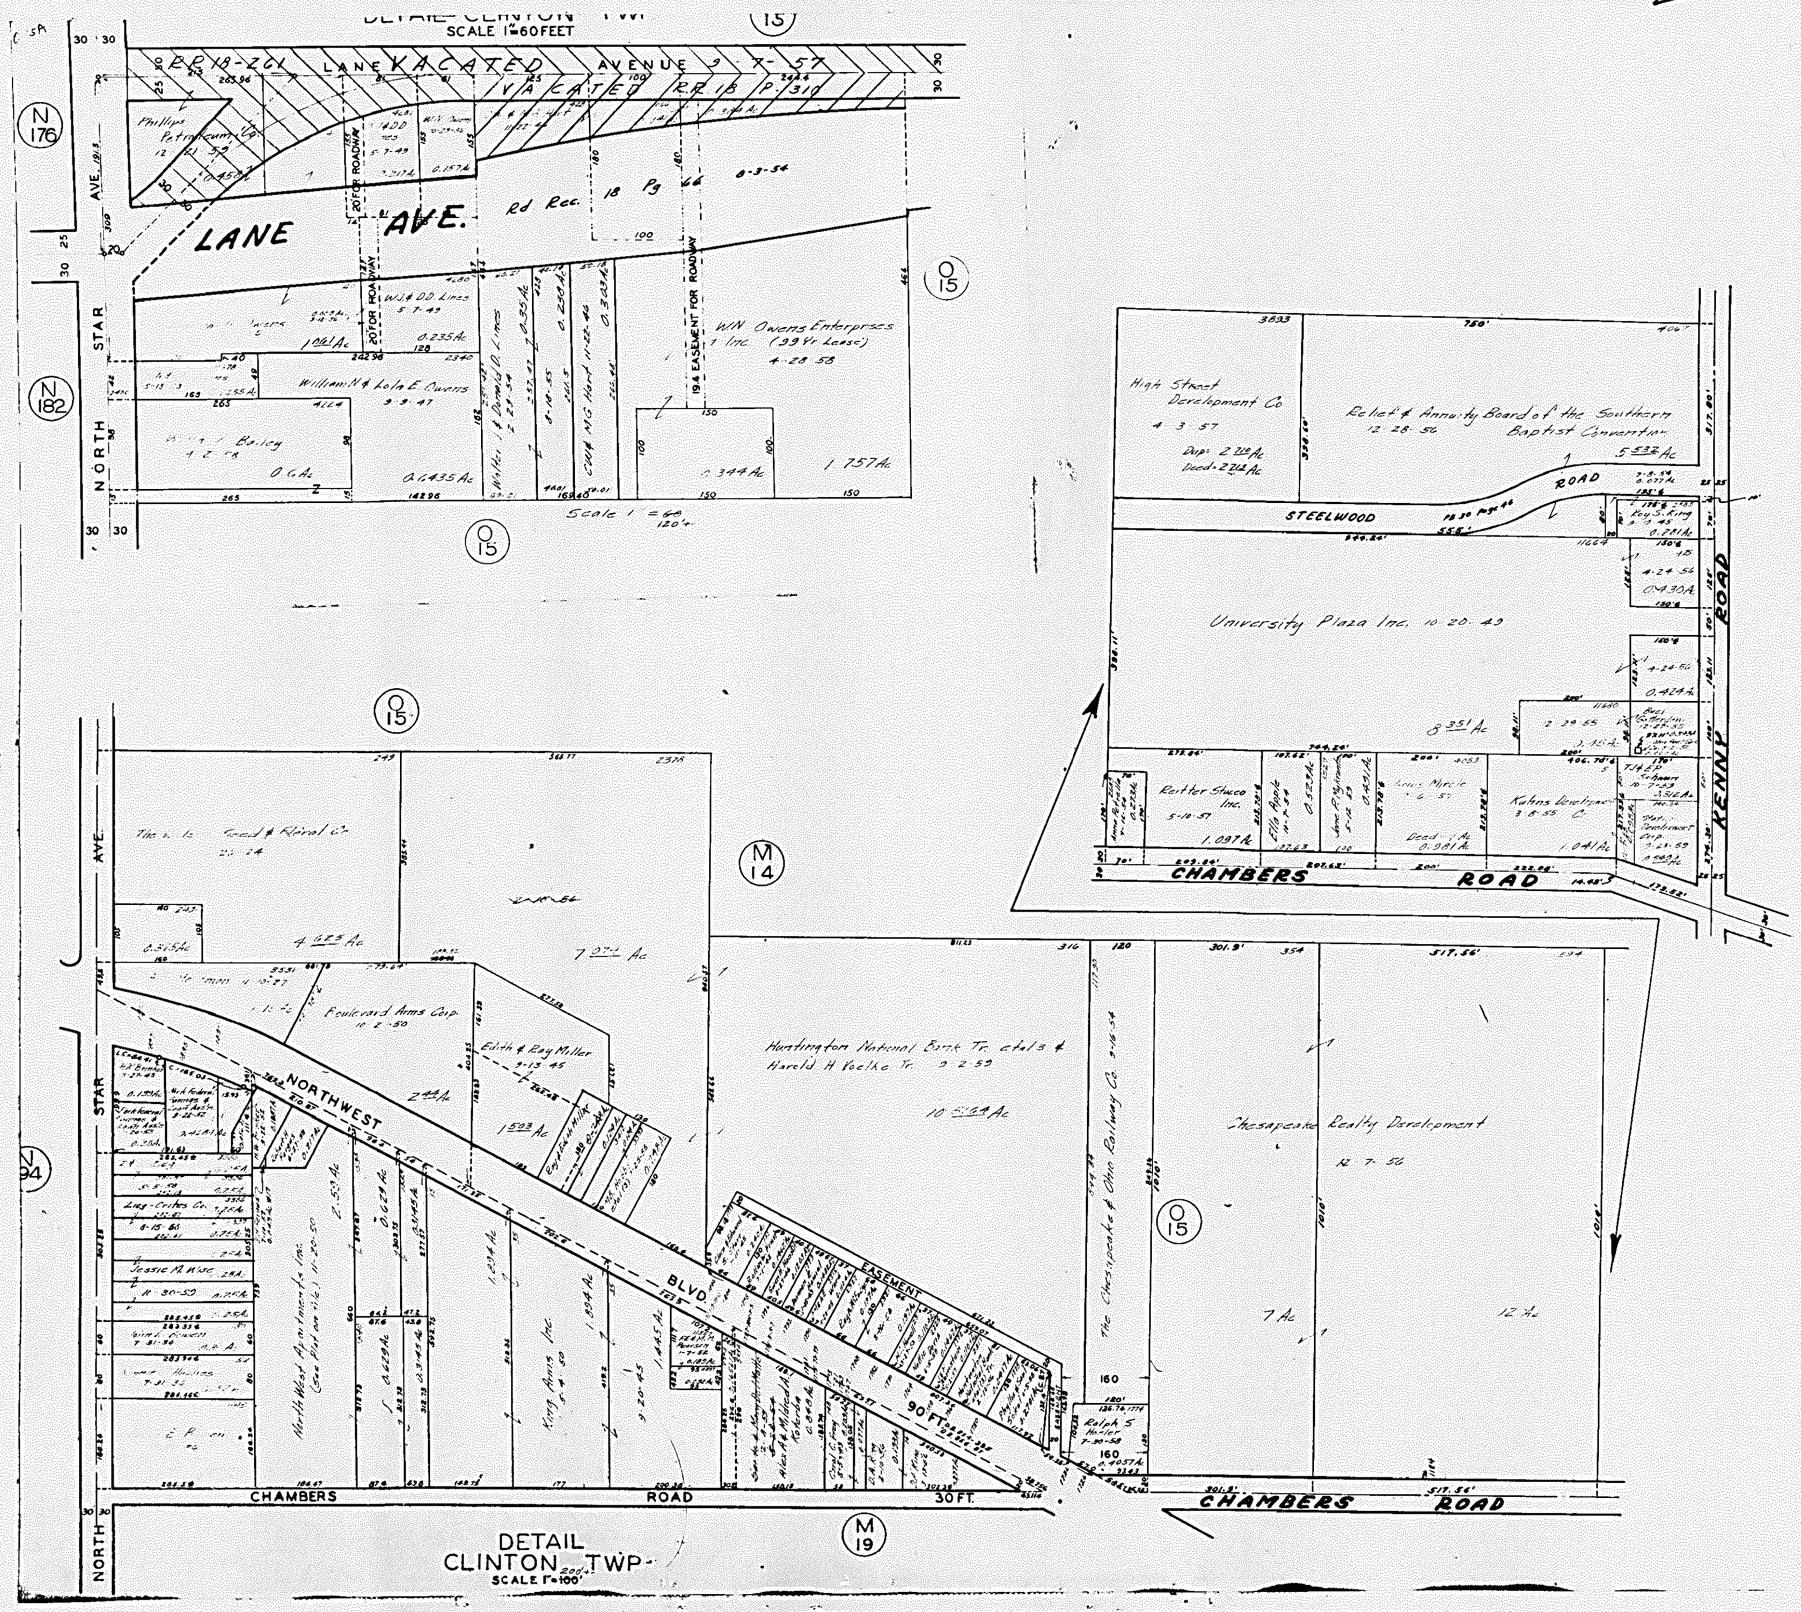
DETAIL CLINTON TWP.
SCALE 1"=60 FEET
LANE VACATED
AVENUE VACATED
LANE AVE.
NORTH STAR AVE.
20' FOR ROADWAY
19.4 EASEMENT FOR ROADWAY
W.N. Owens Enterprises Inc. (99 Yr. Lease) 4-28-58
Scale 1" = 60 120'
High Street Development Co. 4-3-57
Relief & Annuity Board of the Southern Baptist Convention 12-28-56
STEELWOOD ROAD
University Plaza Inc. 10-20-49
Reitter Stucco Inc. 5-10-57
Louis Miele 3-6-57
Kuhns Development 3-8-55
CHAMBERS ROAD
KENNY ROAD
Boulevard Arms Corp. 12-2-50
Edith & Ray Miller 3-13-45
Huntington National Bank Tr. et al & Harold H Foelke Tr. 3-2-59
Chesapeake Realty Development 12-7-56
The Chesapeake & Ohio Railway Co. 5-16-54
NORTHWEST BLVD
90 FT. EASEMENT
CHAMBERS ROAD 30 FT.
DETAIL CLINTON TWP.
SCALE 1"=100'