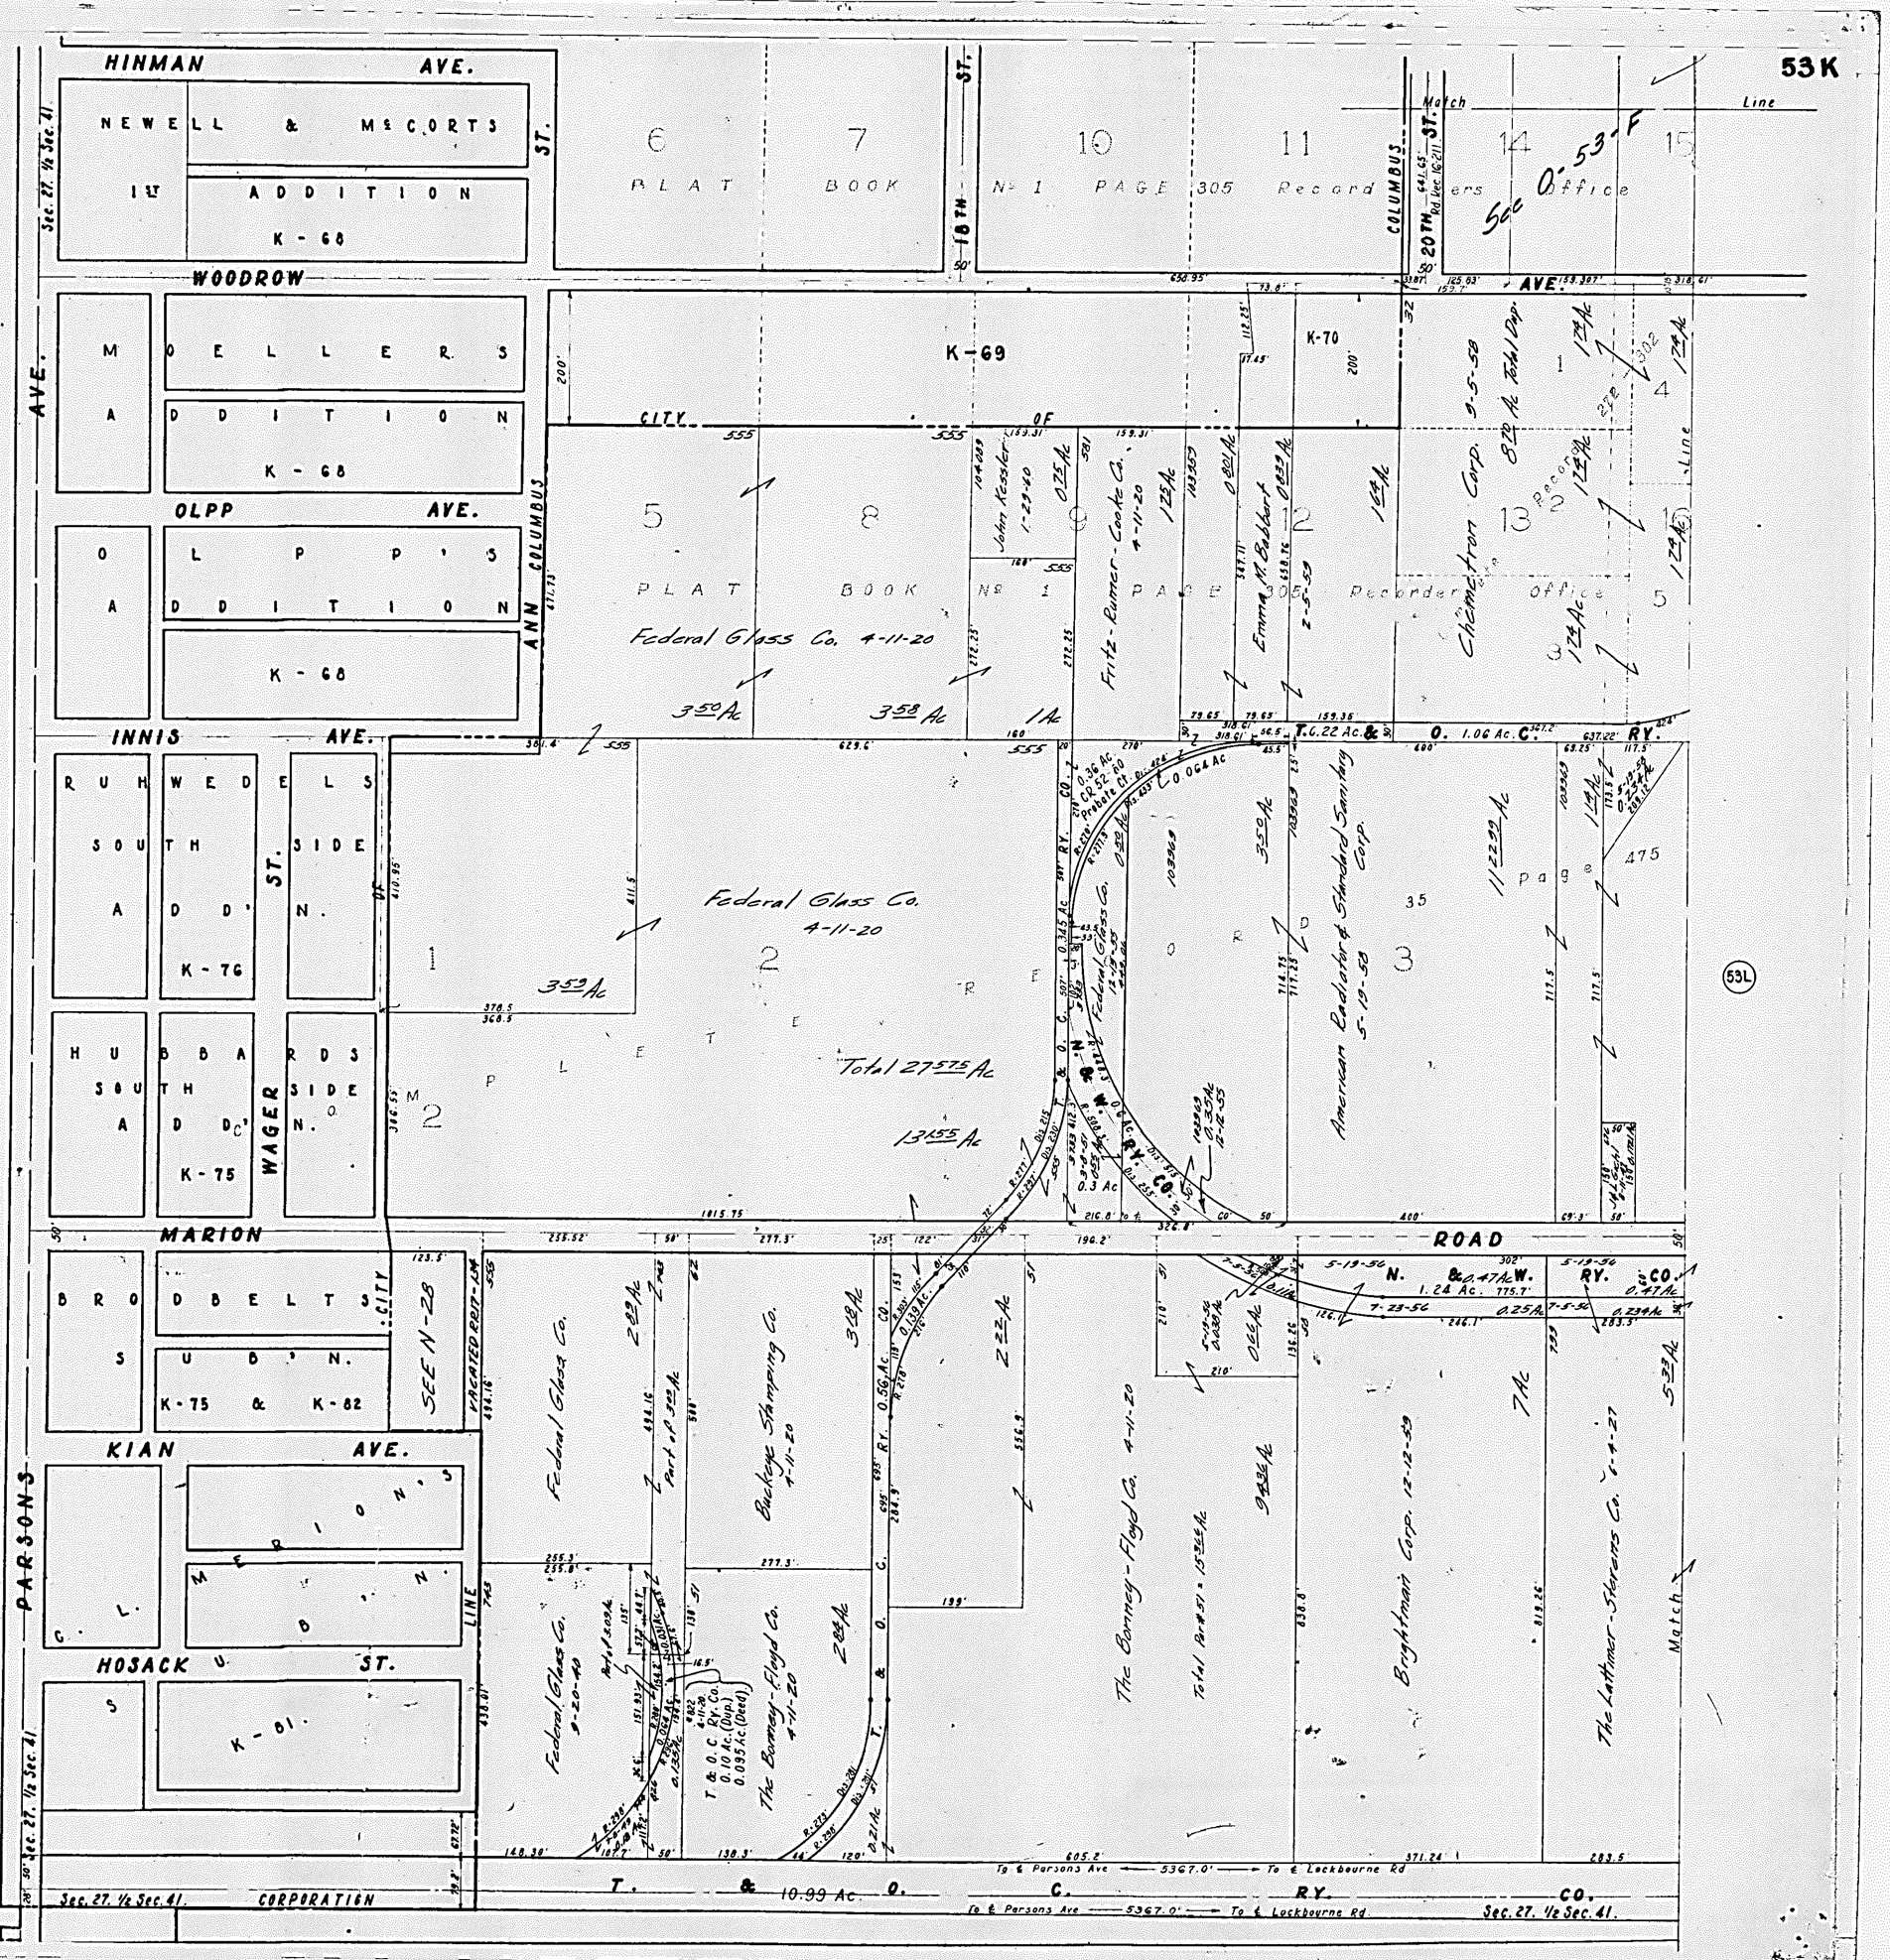
53K
HINMAN AVE.
NEWELL & McCORTS 1st ADDITION K-68
WOODROW AVE.
MOELLERS ADDITION K-68
OLPP AVE.
OLPP'S ADDITION K-68
INNIS AVE.
RUHWEDELS SOUTH SIDE ADD'N. K-76
HUBBARDS SOUTH SIDE ADD'N. K-75
MARION ROAD
BRODBELTS SUB'N. K-75 & K-82
KIAN AVE.
CLEMENS MEMORIAL K-81
HOSACK ST.
PARSONS AVE.
WAGER ST.
COLUMBUS ANN ST.
18TH ST.
20TH ST.
COLUMBUS AVE.
CITY OF
K-69
K-70
PLAT BOOK No 1 PAGE 305 Recorders Office
Federal Glass Co. 4-11-20
Fritz-Rumer-Cooke Co. 4-11-20
Emma M. Gabbert
Chemstron Corp. 8-9-59
American Radiator & Standard Sanitary Corp. 5-19-59
Buckeye Stamping Co. 4-11-20
The Barney-Floyd Co. 4-11-20
Brightman Corp. 12-12-59
The Lattimer-Stevens Co. 1-4-27
Total 27.575 Ac
13.155 Ac
10.99 Ac
SEE N-28
VACATED PORT-LAW
CITY LINE
Sec. 27. 1/2 Sec. 41.
CORPORATION
T. & O. C. RY. CO.
N. & W. RY. CO.
To & Parsons Ave — 5367.0' — To & Lockbourne Rd
53L