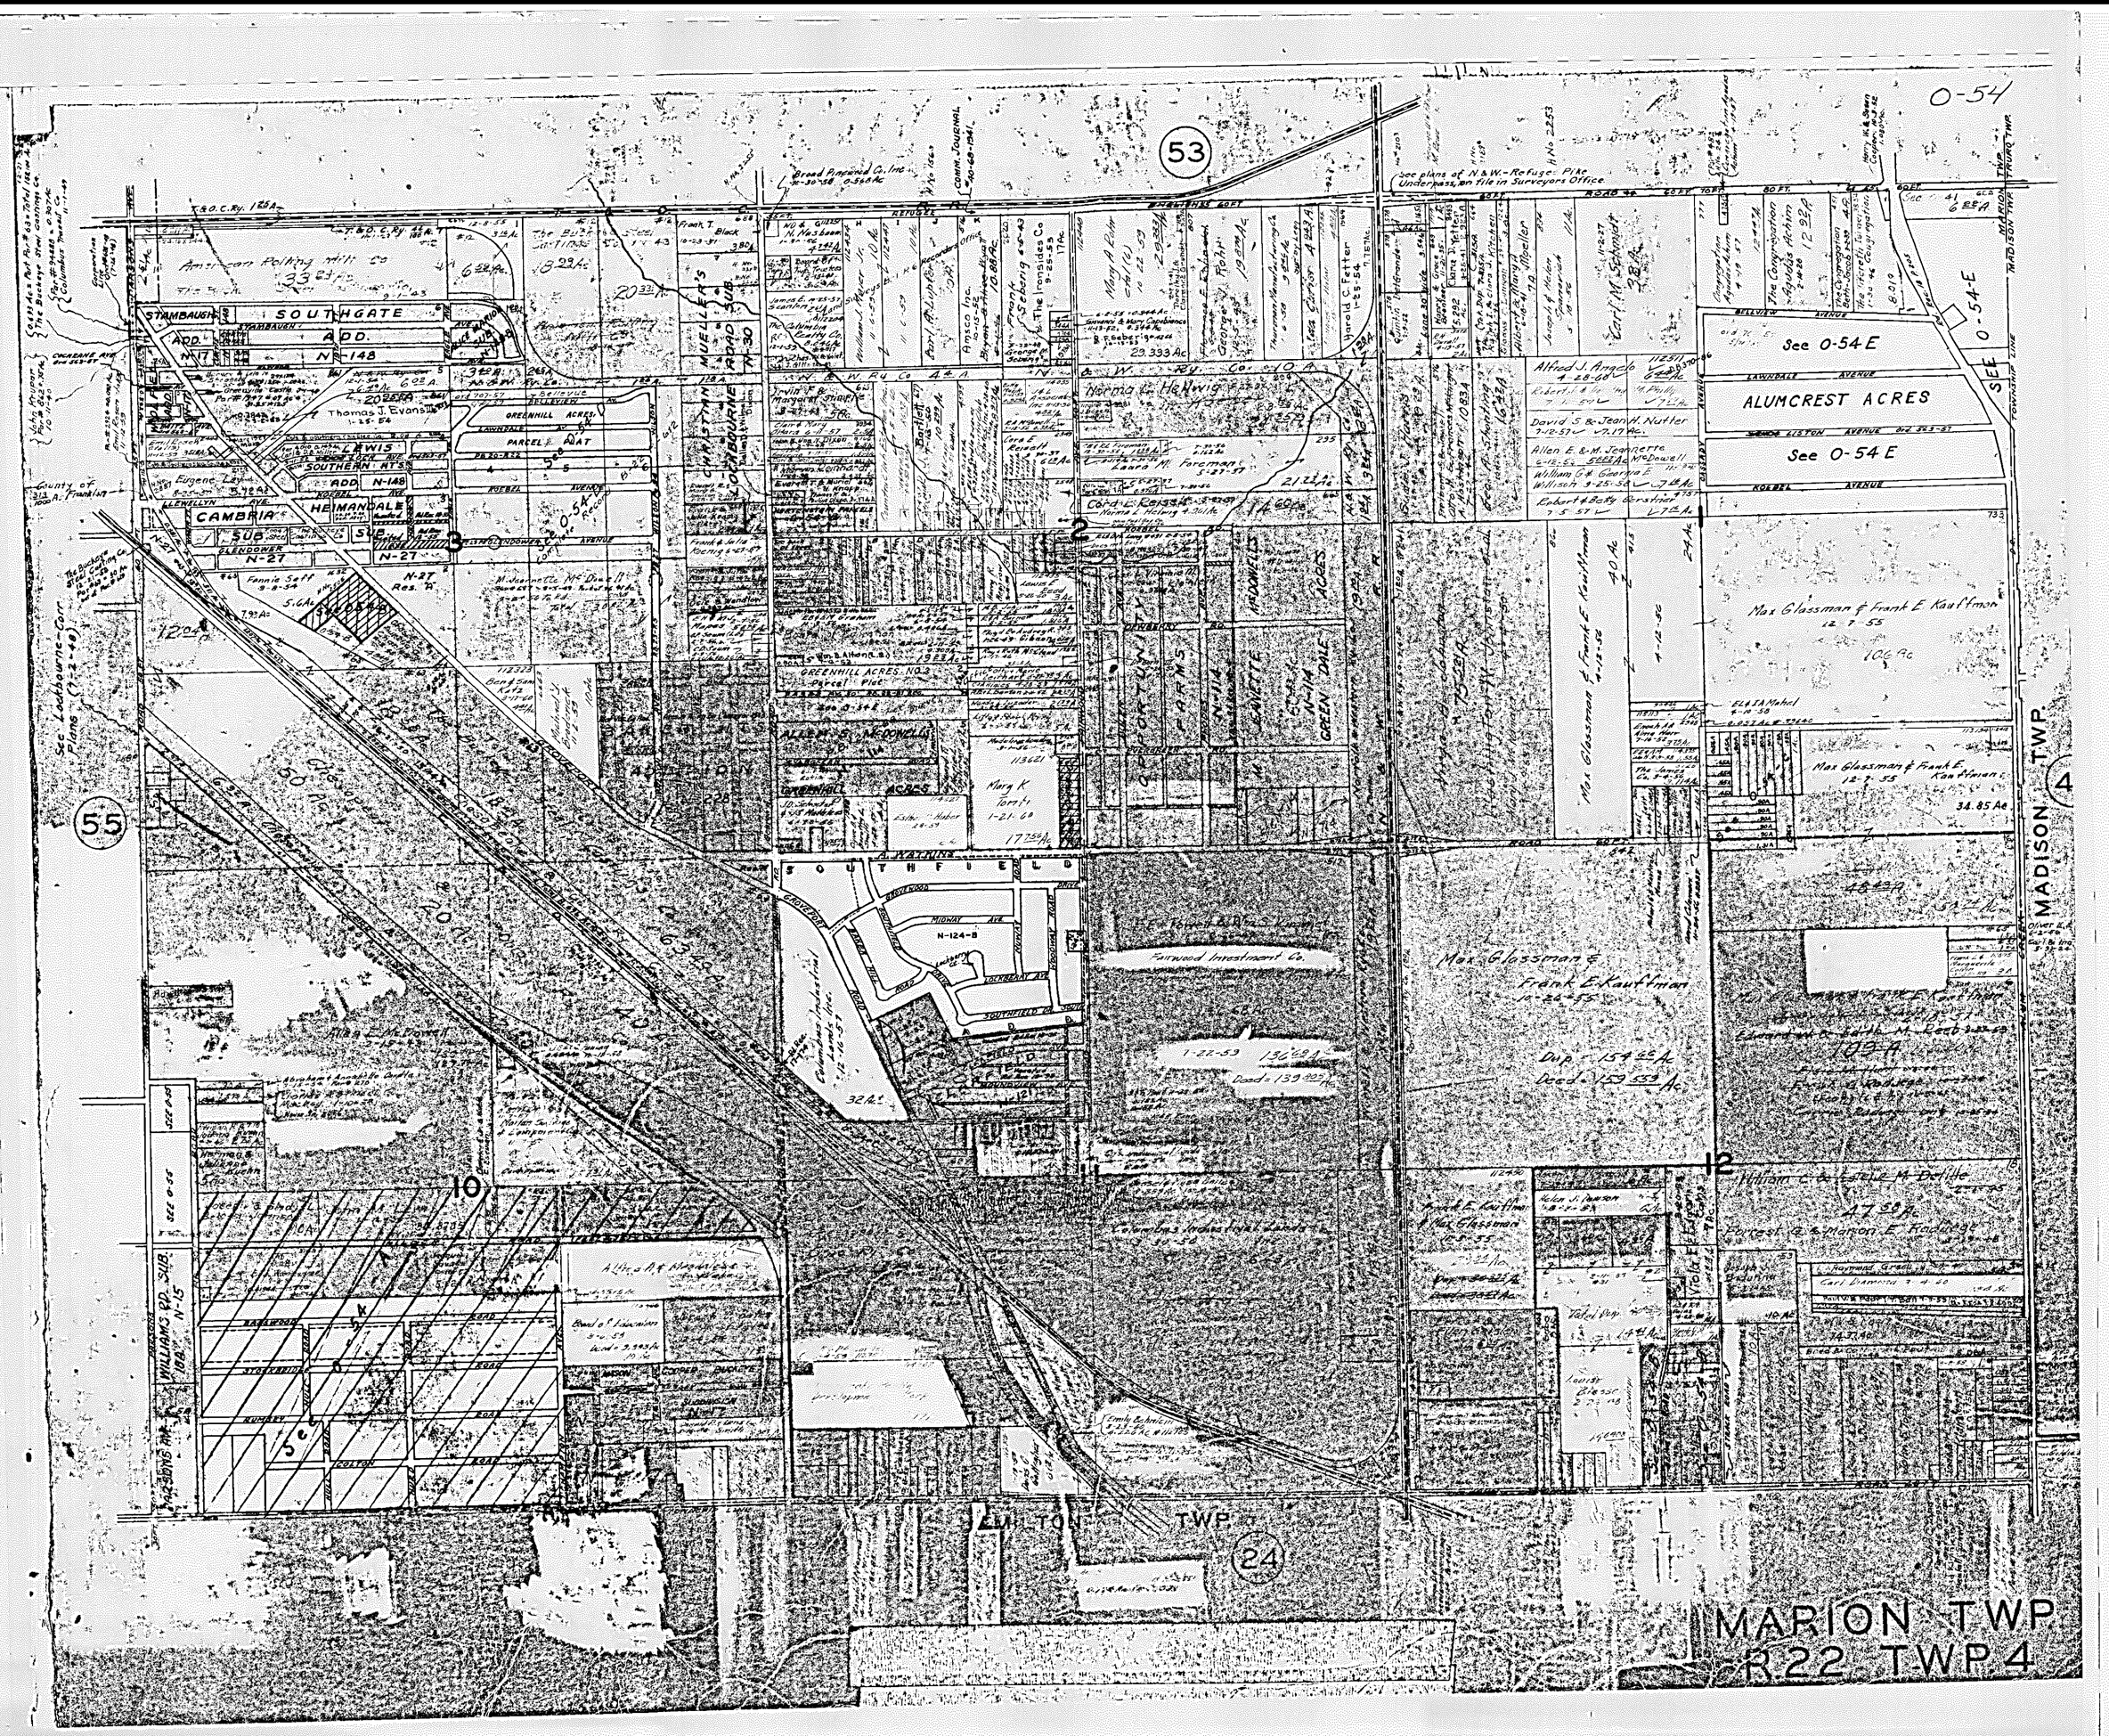
MADISON TWP.
MARION TWP.
R22 TWP 4
HILTON TWP.
SOUTHGATE ADD.
CAMBRIA SUB.
HEMANDALE
LEWIS SOUTHERN HTS
ALUMCREST ACRES
See 0-54 E
See 0-54 E
See plans of N.&W.-Refuge-Pike Underpass, on file in Surveyors Office
See Lockbourne-Corr. Plans (7-2-48)
Max Glassman & Frank E. Kauffman 12-7-55
Max Glassman & Frank E. Kauffman 4-12-56
Max Glassman & Frank E. Kauffman 4-26-55
Fairwood Investment Co.
Columbus Industrial Lands, Inc.
SOUTHFIELD
WILLIAMS RD. SUB.
Hilton C. & Estelle M. Deville
Forrest G. & Marion E. Hodges
Norma L. Helwig
Alfred J. Angelo
David S. & Jean H. Nutter
Allen E. & M. Jeannette McDowell
William G. & Georgia E. Willson
Robert & Betty Gerstner
Thomas J. Evans
Eugene Lay
Fannie Saff
Frank T. Black
Earl M. Schmidt
Harold C. Fetter
Carl L. Reissig
Mary K. Tomita 1-21-60
Dup. 154.22 Ac.
Deed 159.559 Ac.
1-22-53 136.69 Ac.
Deed 139.027 Ac.
53
55
24
10
11
12
2
3