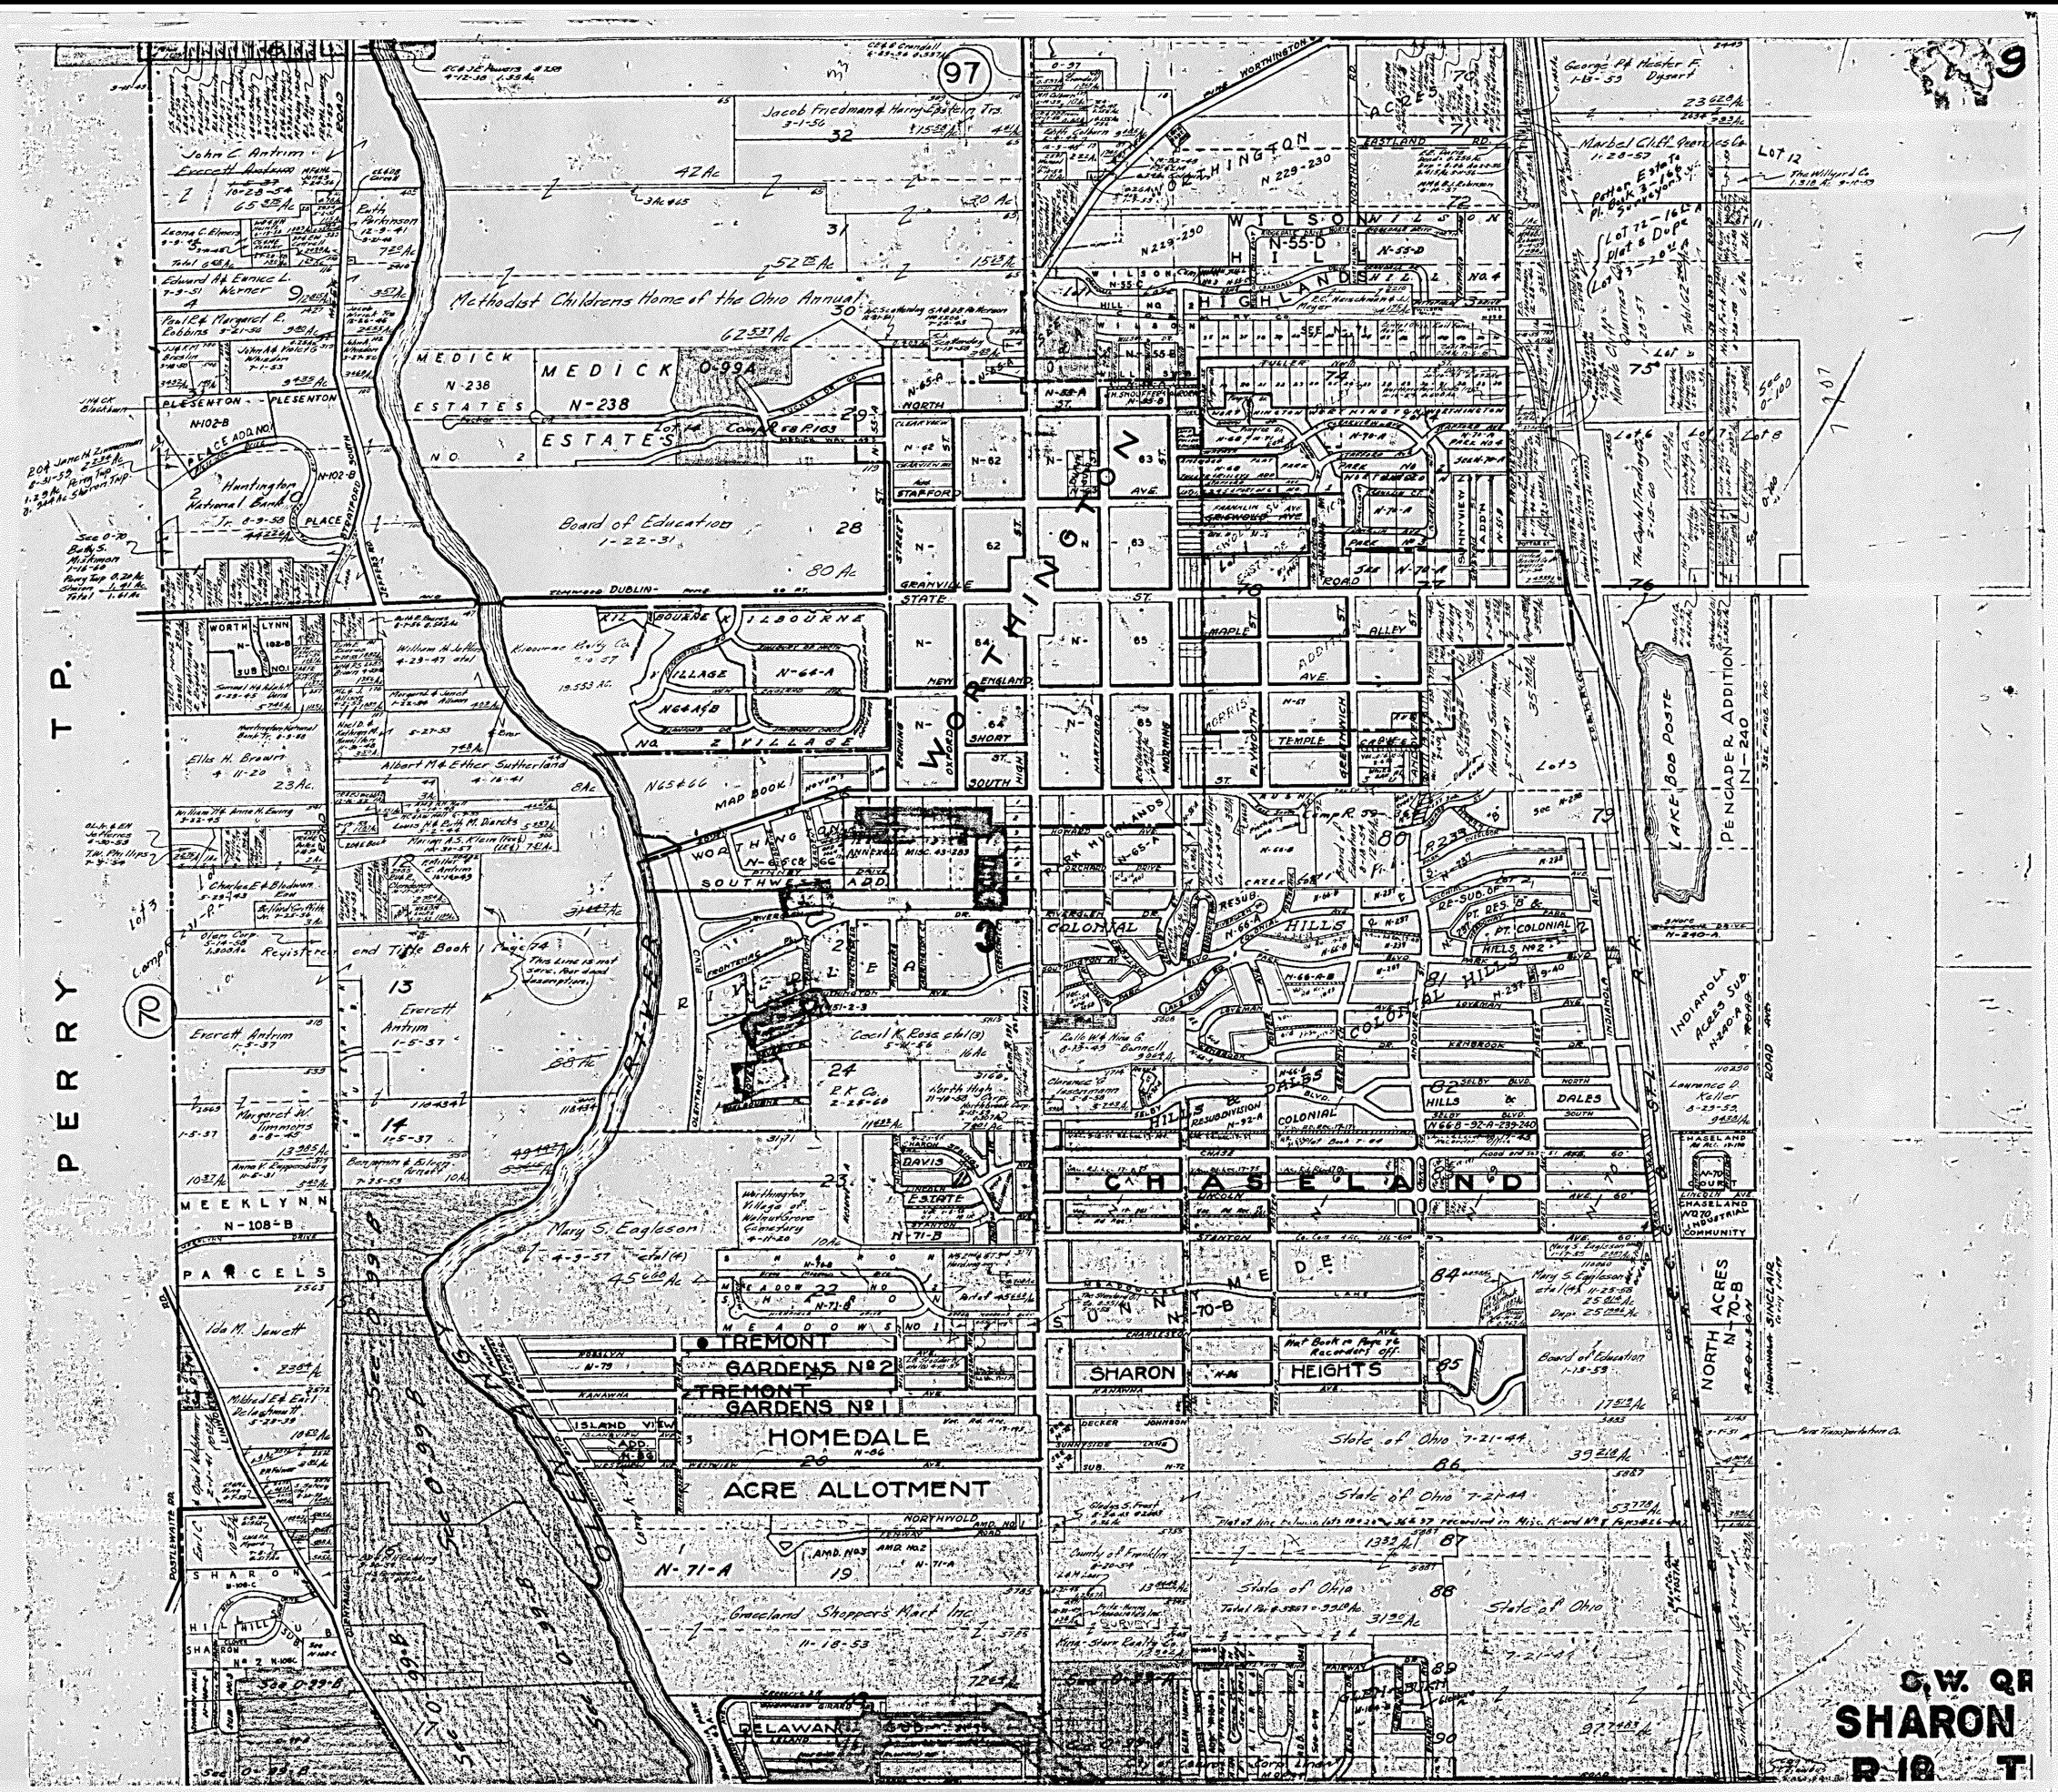
9
97
70
PERRY T P.
WORTHINGTON
WILSON HILL
HIGHLAND HILL
Methodist Childrens Home of the Ohio Annual
MEDICK ESTATES
Board of Education 1-22-31
Huntington National Bank
PLESENTON PLACE ADD NO 1
WORTHINGTON
GRANVILLE
STATE
DUBLIN
ISLBOURNE VILLAGE
NO 2 VILLAGE
MAP BOOK
WORTHINGTON SOUTHWEST ADD
COLONIAL HILLS
CHASELAND
SHARON HEIGHTS
TREMONT GARDENS No 2
TREMONT GARDENS No 1
HOMEDALE
ACRE ALLOTMENT
NORTHWOLD
DELAWANA
MEEKLYNN
PARCELS
SHARON
Mary S. Eagleson
Greeland Shoppers Mart Inc
State of Ohio
Board of Education 1-18-53
NORTH ACRES
LAKE BOB POSTE
PENGADE R. ADDITION
INDIANOLA ACRES SUB.
G.W. QR
SHARON
R 18 T