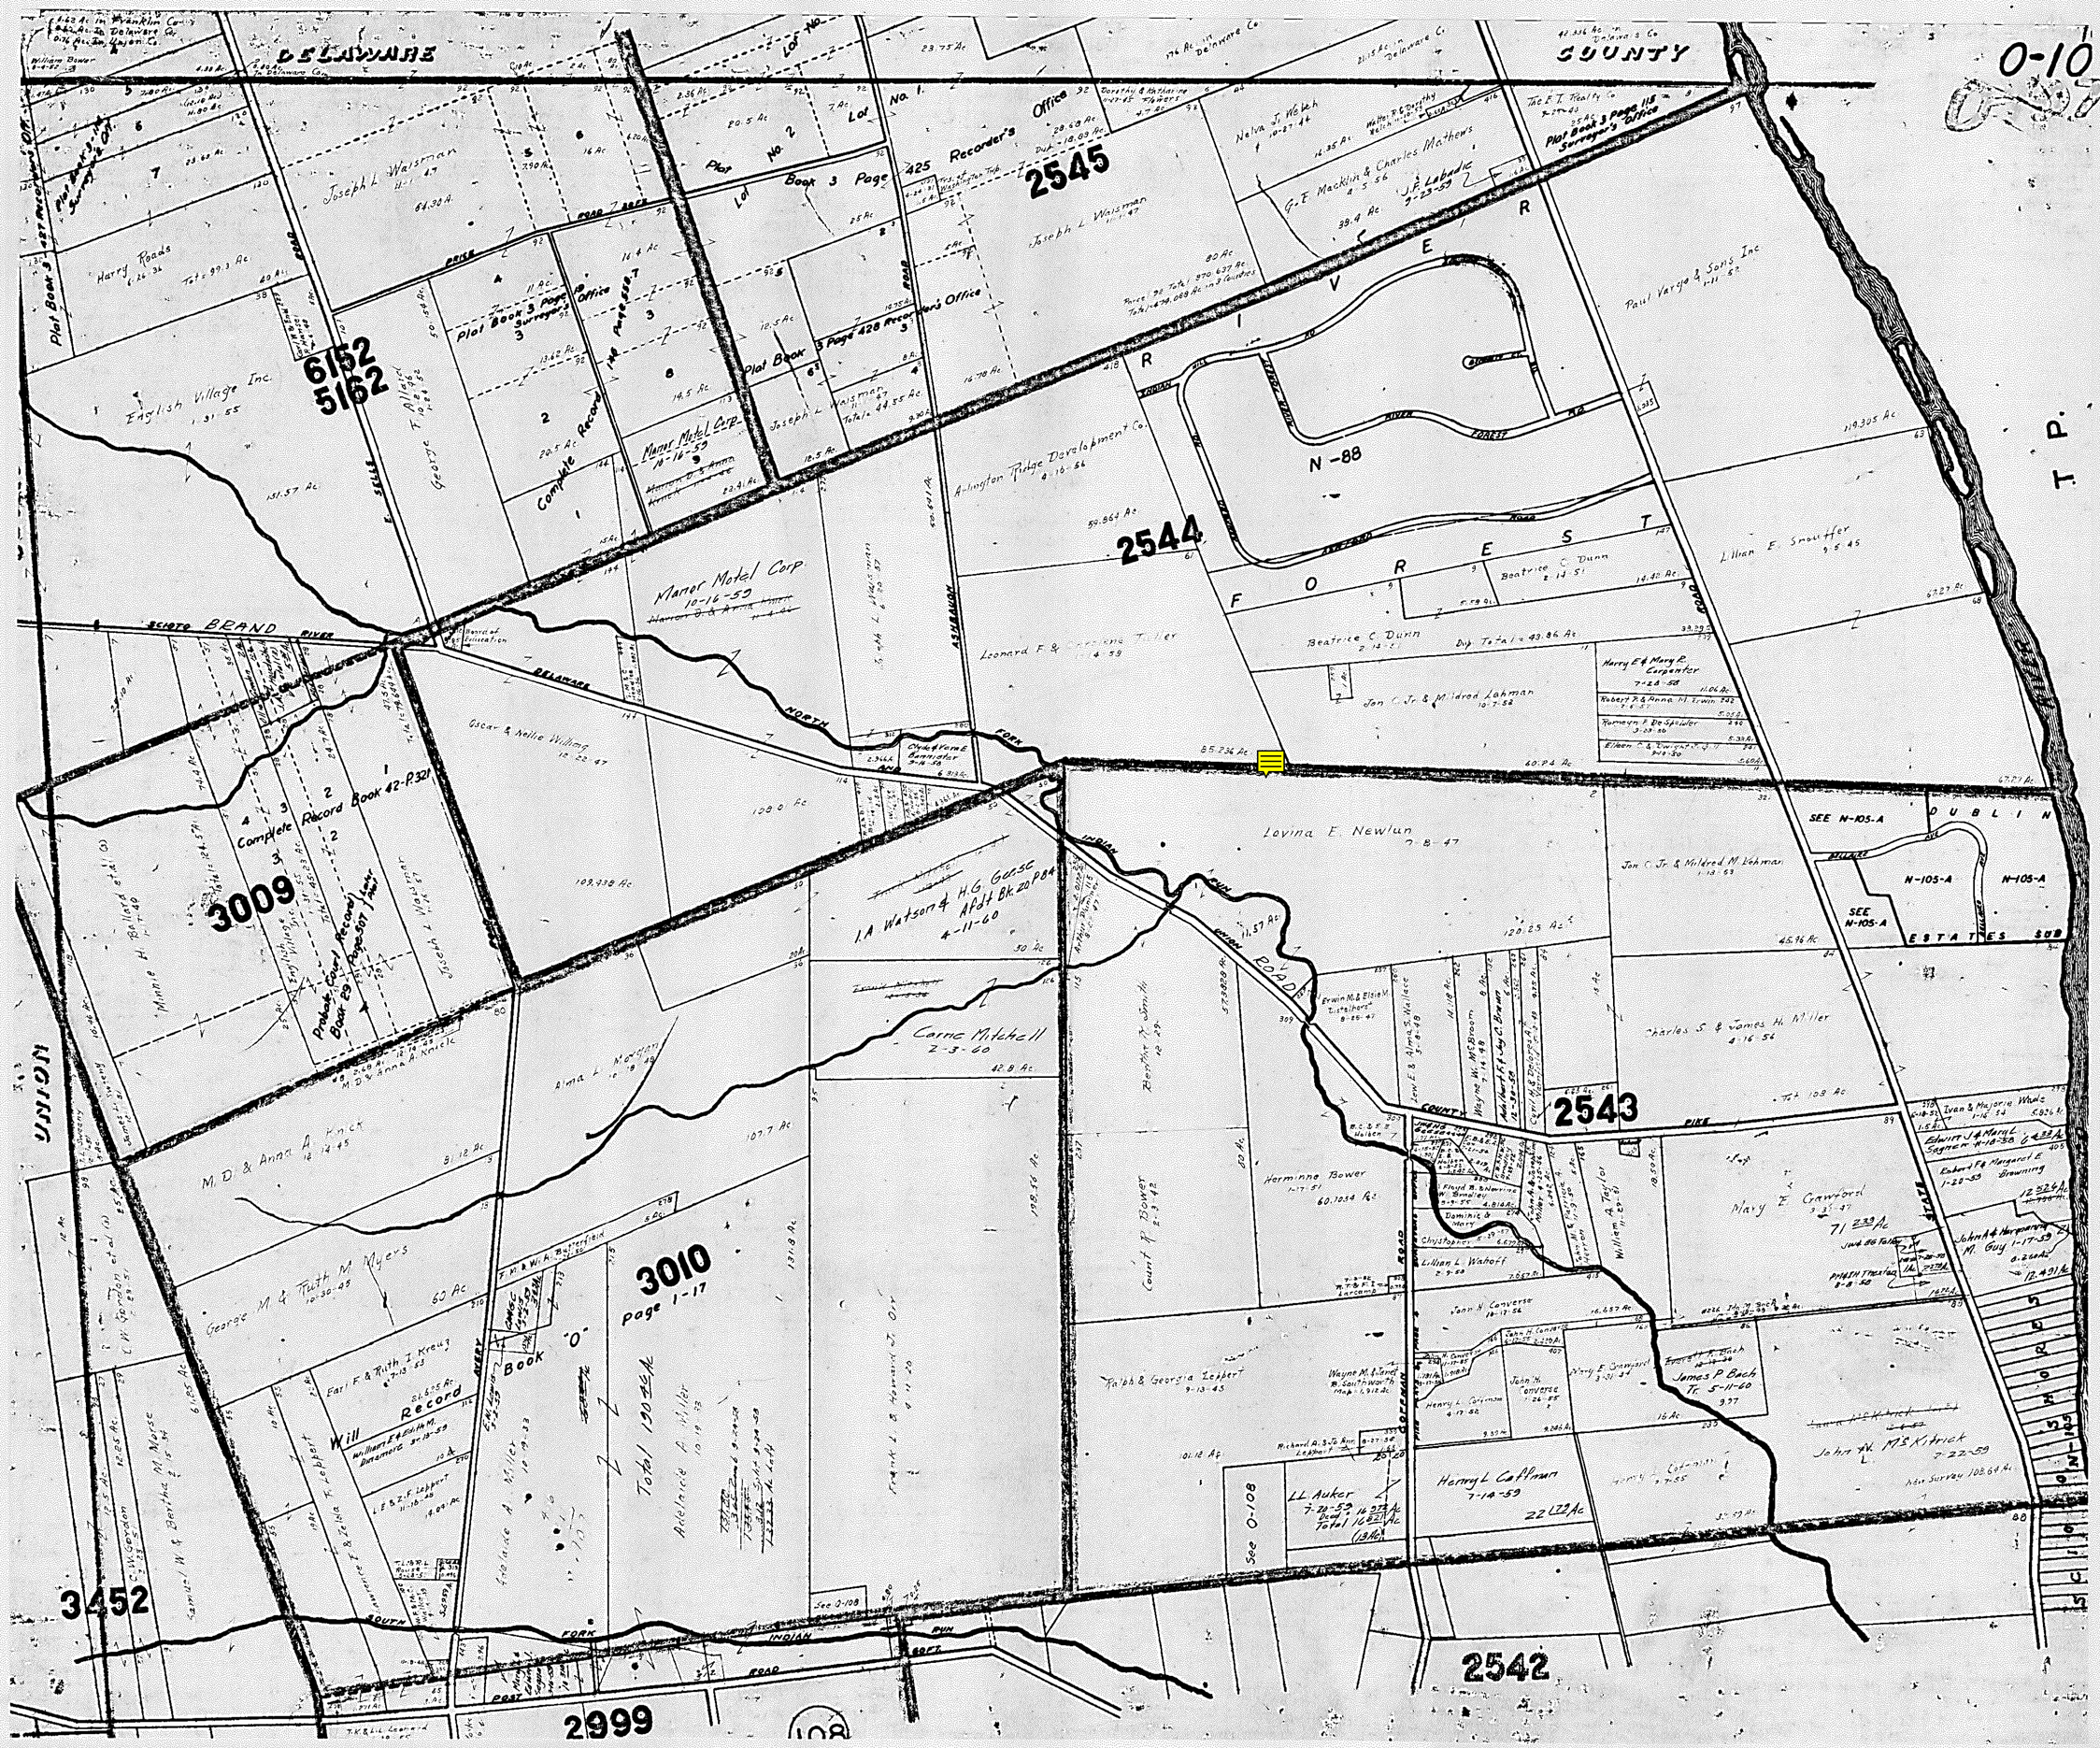
0-10
DELAWARE
COUNTY
Joseph L. Waisman
Harry Roads
English Village Inc.
Plat Book 3 Page 425 Recorder's Office
2545
Plat Book 3 Page 428 Recorder's Office
Plat Book 3 Page 115 Surveyor's Office
Plat Book 3 Page 87 Surveyor's Office
Complete Record
6152
5162
Manor Motel Corp. 10-16-59
Arlington Ridge Development Co.
2544
Leonard F. & Lorraine Teller
Beatrice C. Dunn
Paul Vargo & Sons Inc.
Lillian E. Smoutfer
N-88
FOREST
RIVER
SCIOTO BRAND RIVER
DELAWARE
NORTH FORK
Oscar & Nellie Willing
Complete Record Book 42-P321
3009
Probate Court Record Book 29 Page 307
Lavina E. Newlun 7-8-47
Jon C. Jr. & Mildred M. Lehman
SEE N-105-A
N-105-A
DUBLIN
ESTATES SUB
I.A. Watson & H.G. Gusse Add'l Bk 20 P84 4-11-60
Carric Mitchell 2-3-60
Charles S. & James H. Miller
2543
Herminne Bower
Court P. Bower
Mary E. Crawford
M.D. & Anna A. Knick
George M. & Ruth M. Myers
3010
page 1-17
Total 190 Ac
Will Record Book "O"
Earl F. & Ruth I. Kreug
Lillian L. Wahoff
Henry L. Coffman 7-14-59
22.122 Ac
LL Auker 7-28-59
See 0-108
James P. Bach Tr. 5-11-60
John W. McKitrick 7-22-59
3452
2999
2542
UNION
MERRY
COFFMAN
ROAD
STATE
INDIAN RUN
POST
SCIOTO