SHEET NO. 1 (60)

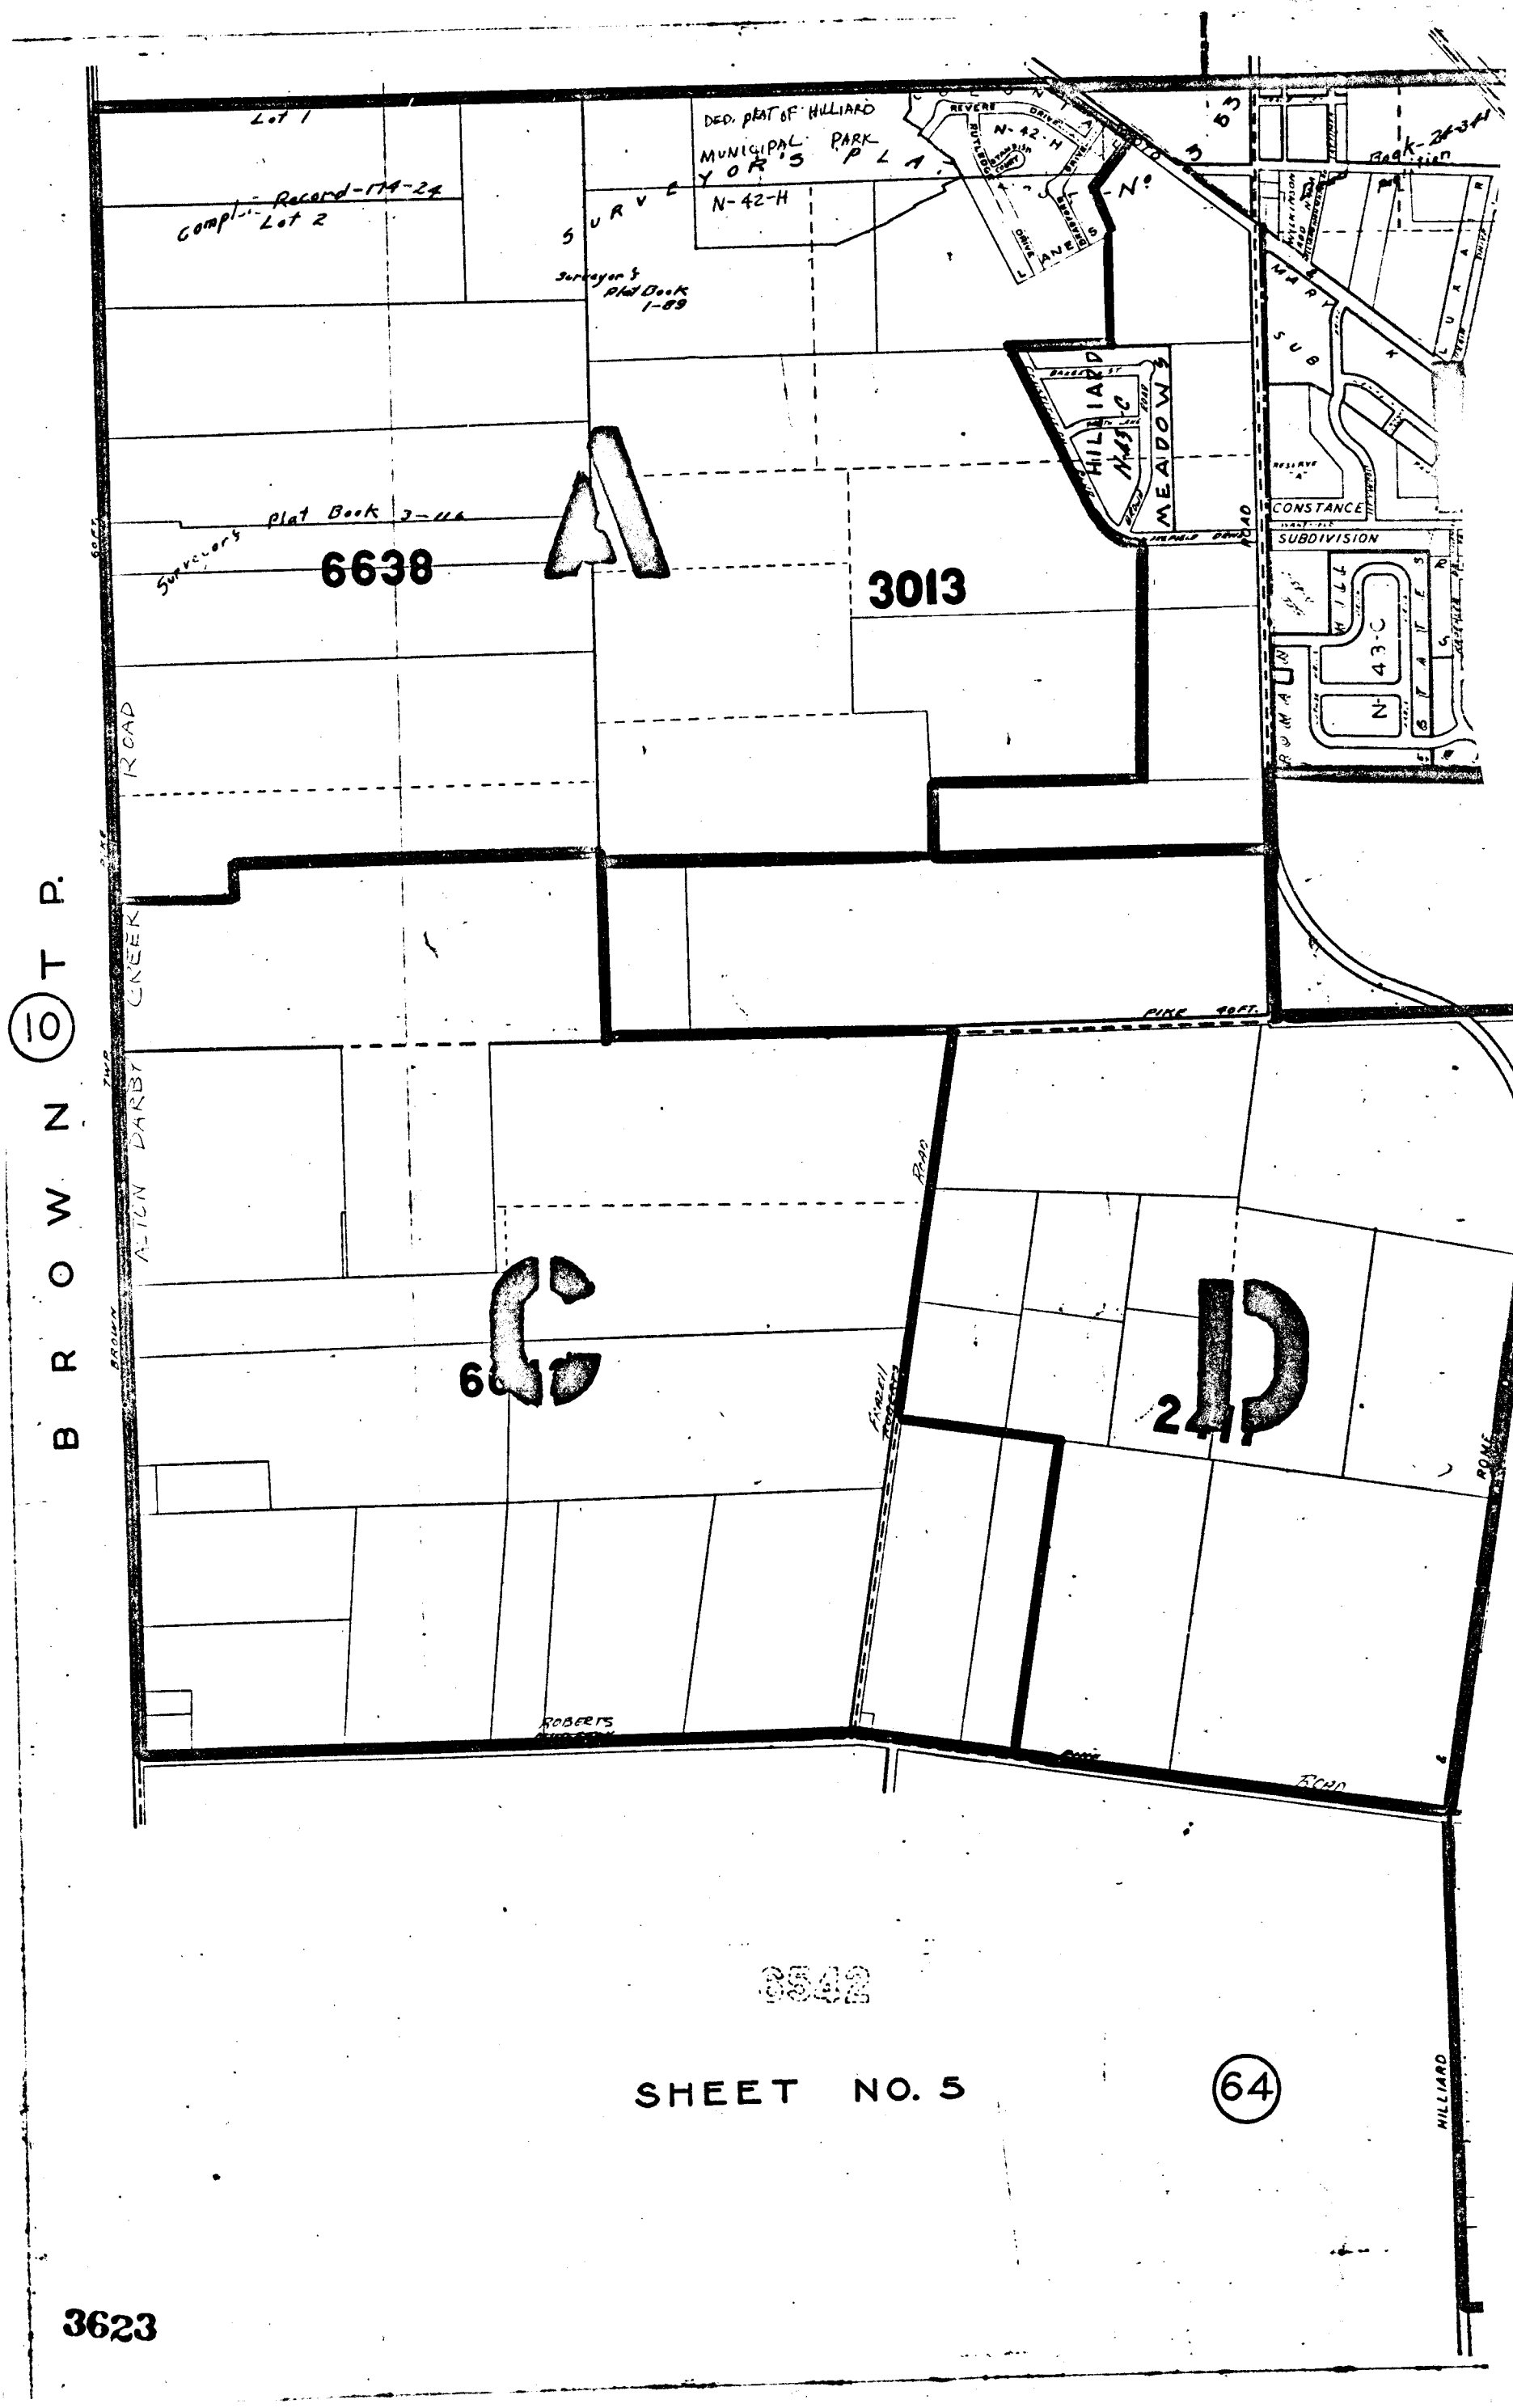
Lot 1
Compl.- Record-174-24
Lot 2
DED. PLAT OF HILLIARD
MUNICIPAL PARK
YOR'S PLAT
N-42-H
SURVE
Surveyor's Plat Book 1-89
REVERE DRIVE
BUTLEDGE ESTATES COURT
DRIVE
LANE
Book-34-34
MARY SUB
HILLIARD MEADOWS
CONSTANCE
SUBDIVISION
HILLTOP
N-43-C
Surveyor's Plat Book 3-116
6638
3013
ROAD
CREEK
PIKE 40 FT.
BROWN TP. (10)
ALTON DARBY
ROAD
Axtell
ROBERTS
ROAD
3542
SHEET NO. 5
(64)
HILLIARD
3623

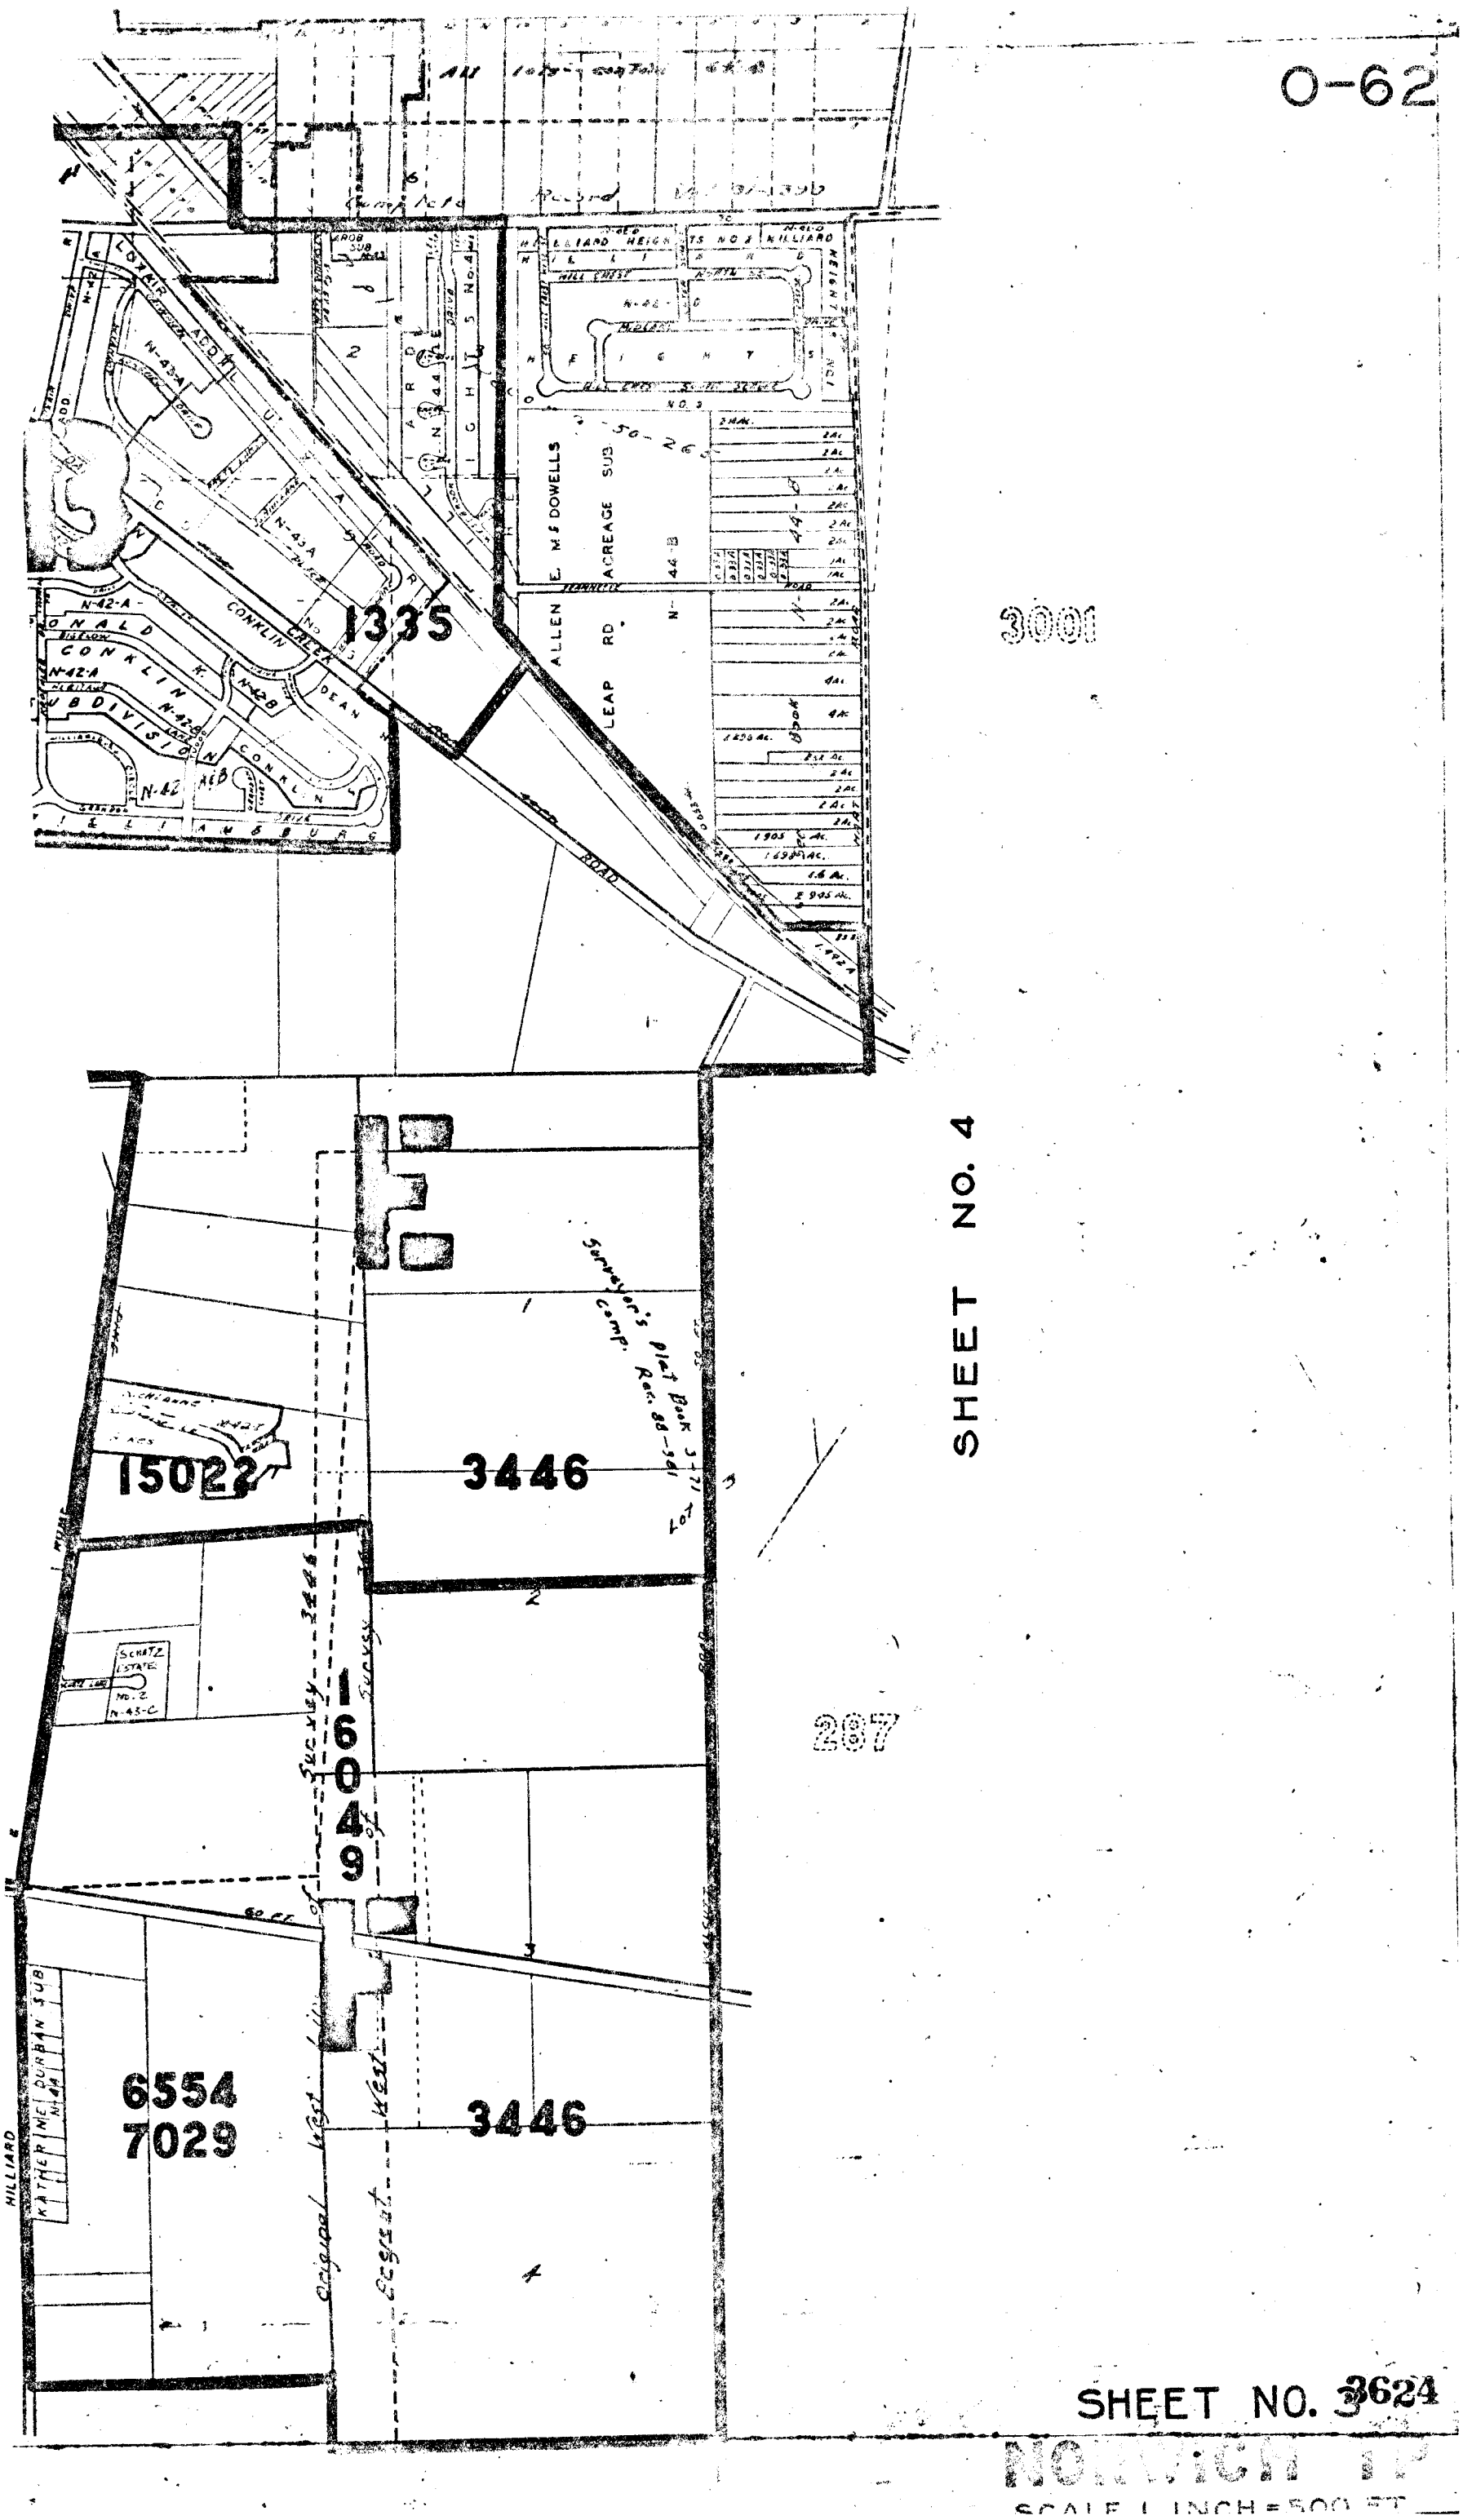
1335
CONKLIN CREEK
DEAN
CONKLIN
ALLEN
LEAP RD.
E. McDOWELLS ACREAGE SUB
HILLIARD HEIGHTS NO. 3
HILLIARD
15022
3446
SCHATZ ESTATE
6554
7029
3446
KATHERINE DURBAN SUB
HILLIARD
Original West Line of Survey
Original West Line of Survey
Surveyor's Plat Book 3-71 Ref. 88-941 Comp.
SHEET NO. 4
287
3001
3624
SHEET NO. 3
NORWICH
SCALE 1 INCH = 500 FT.