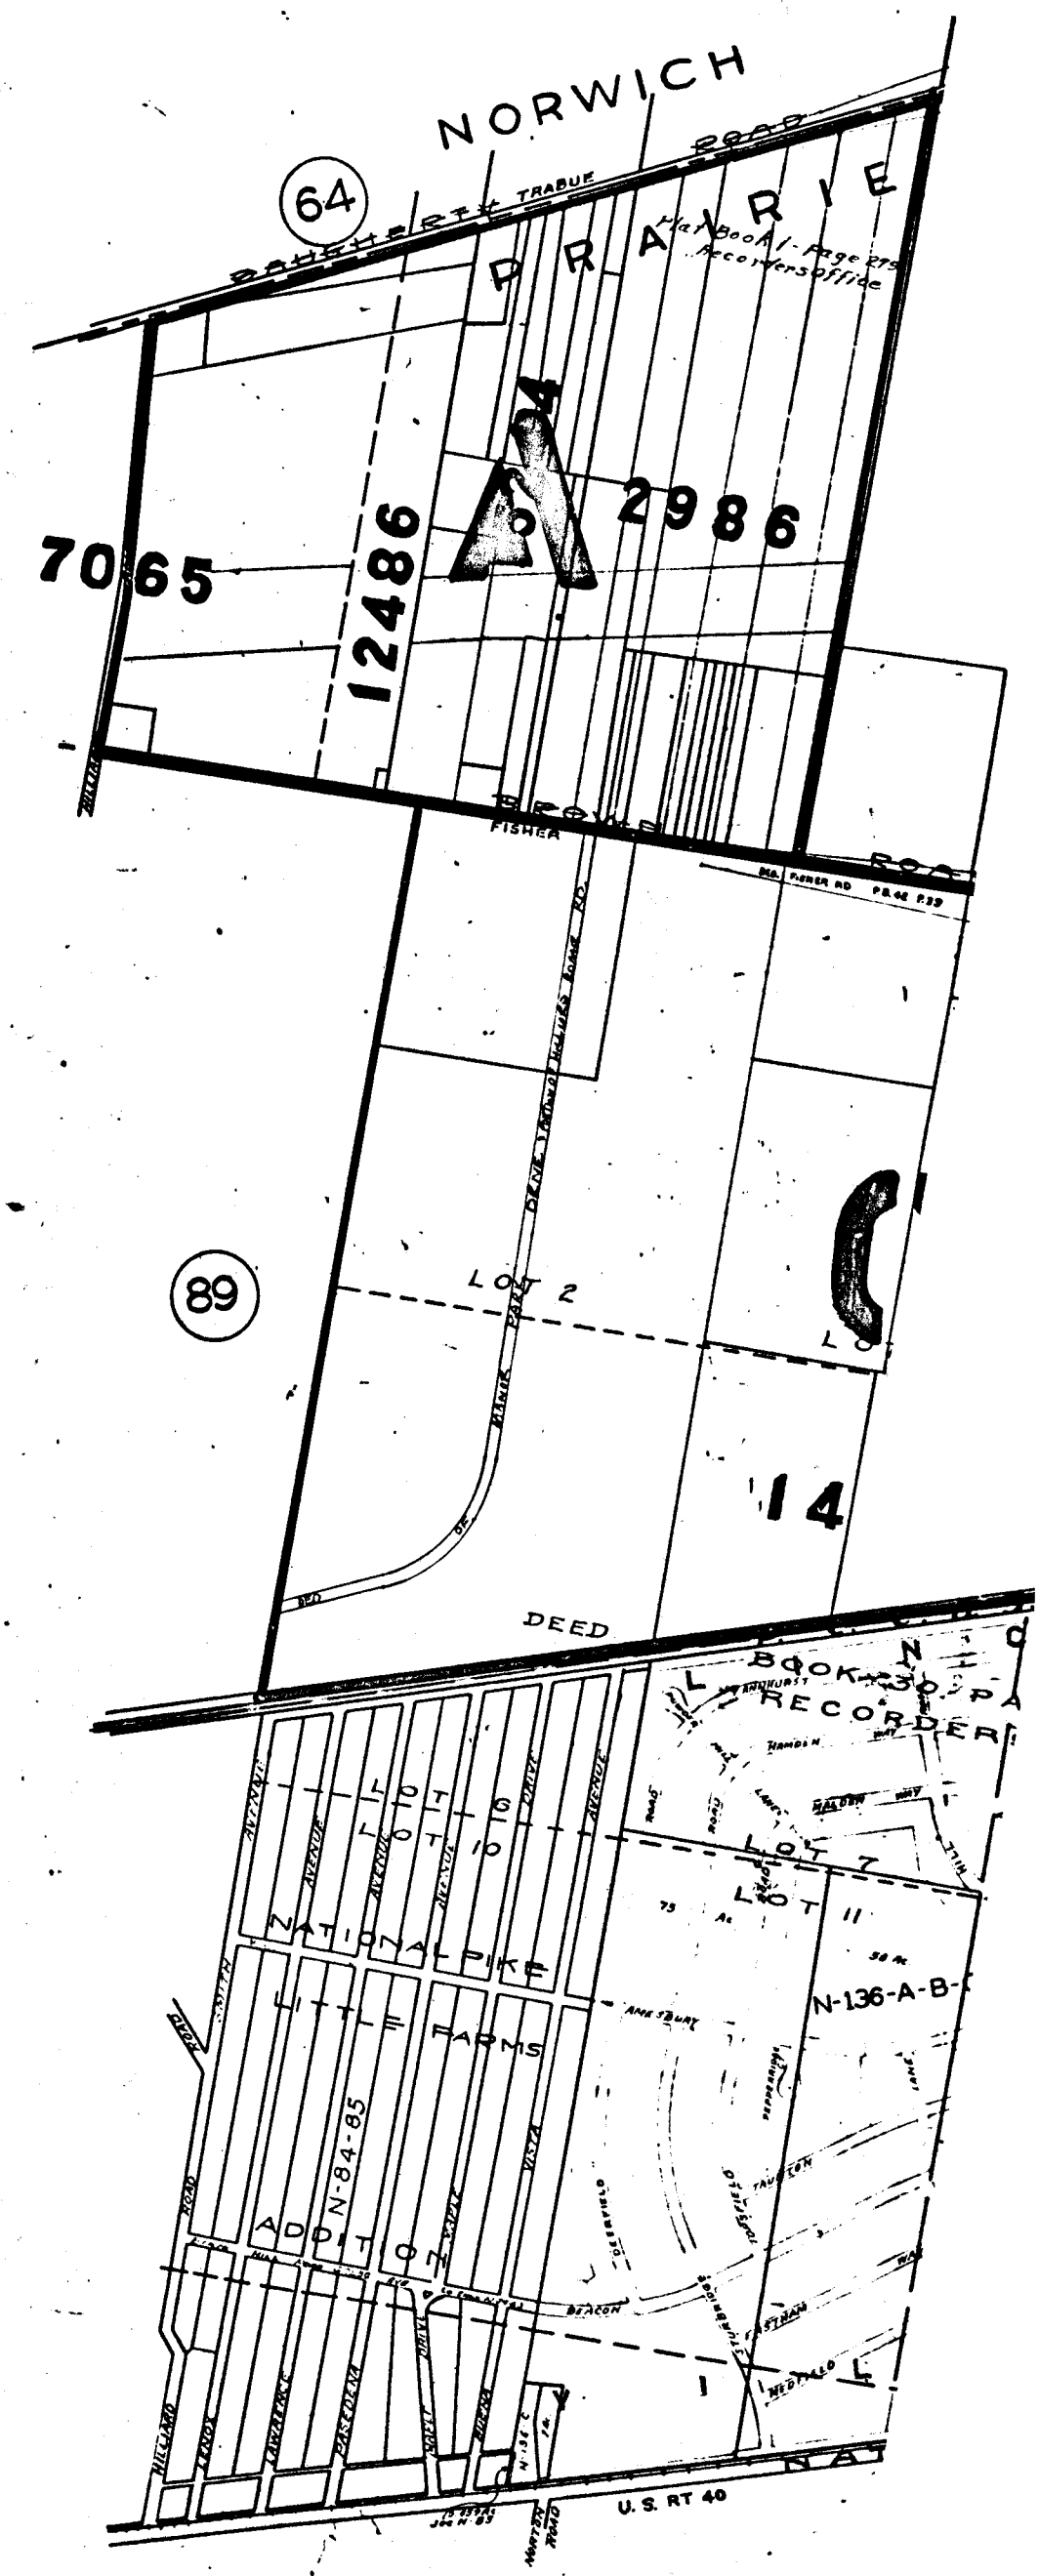
NORWICH
64
PRAIRIE
Plat Book 1 - Page 275
Recorders office
7065
12486
2986
BROWN
FISHER
89
LOT 2
DEED
BOOK 30
RECORDER
LOT 7
LOT 11
N-136-A-B-
NATIONAL PIKE
LITTLE FARMS
ADDITION
N-84-85
U.S. RT 40

3890

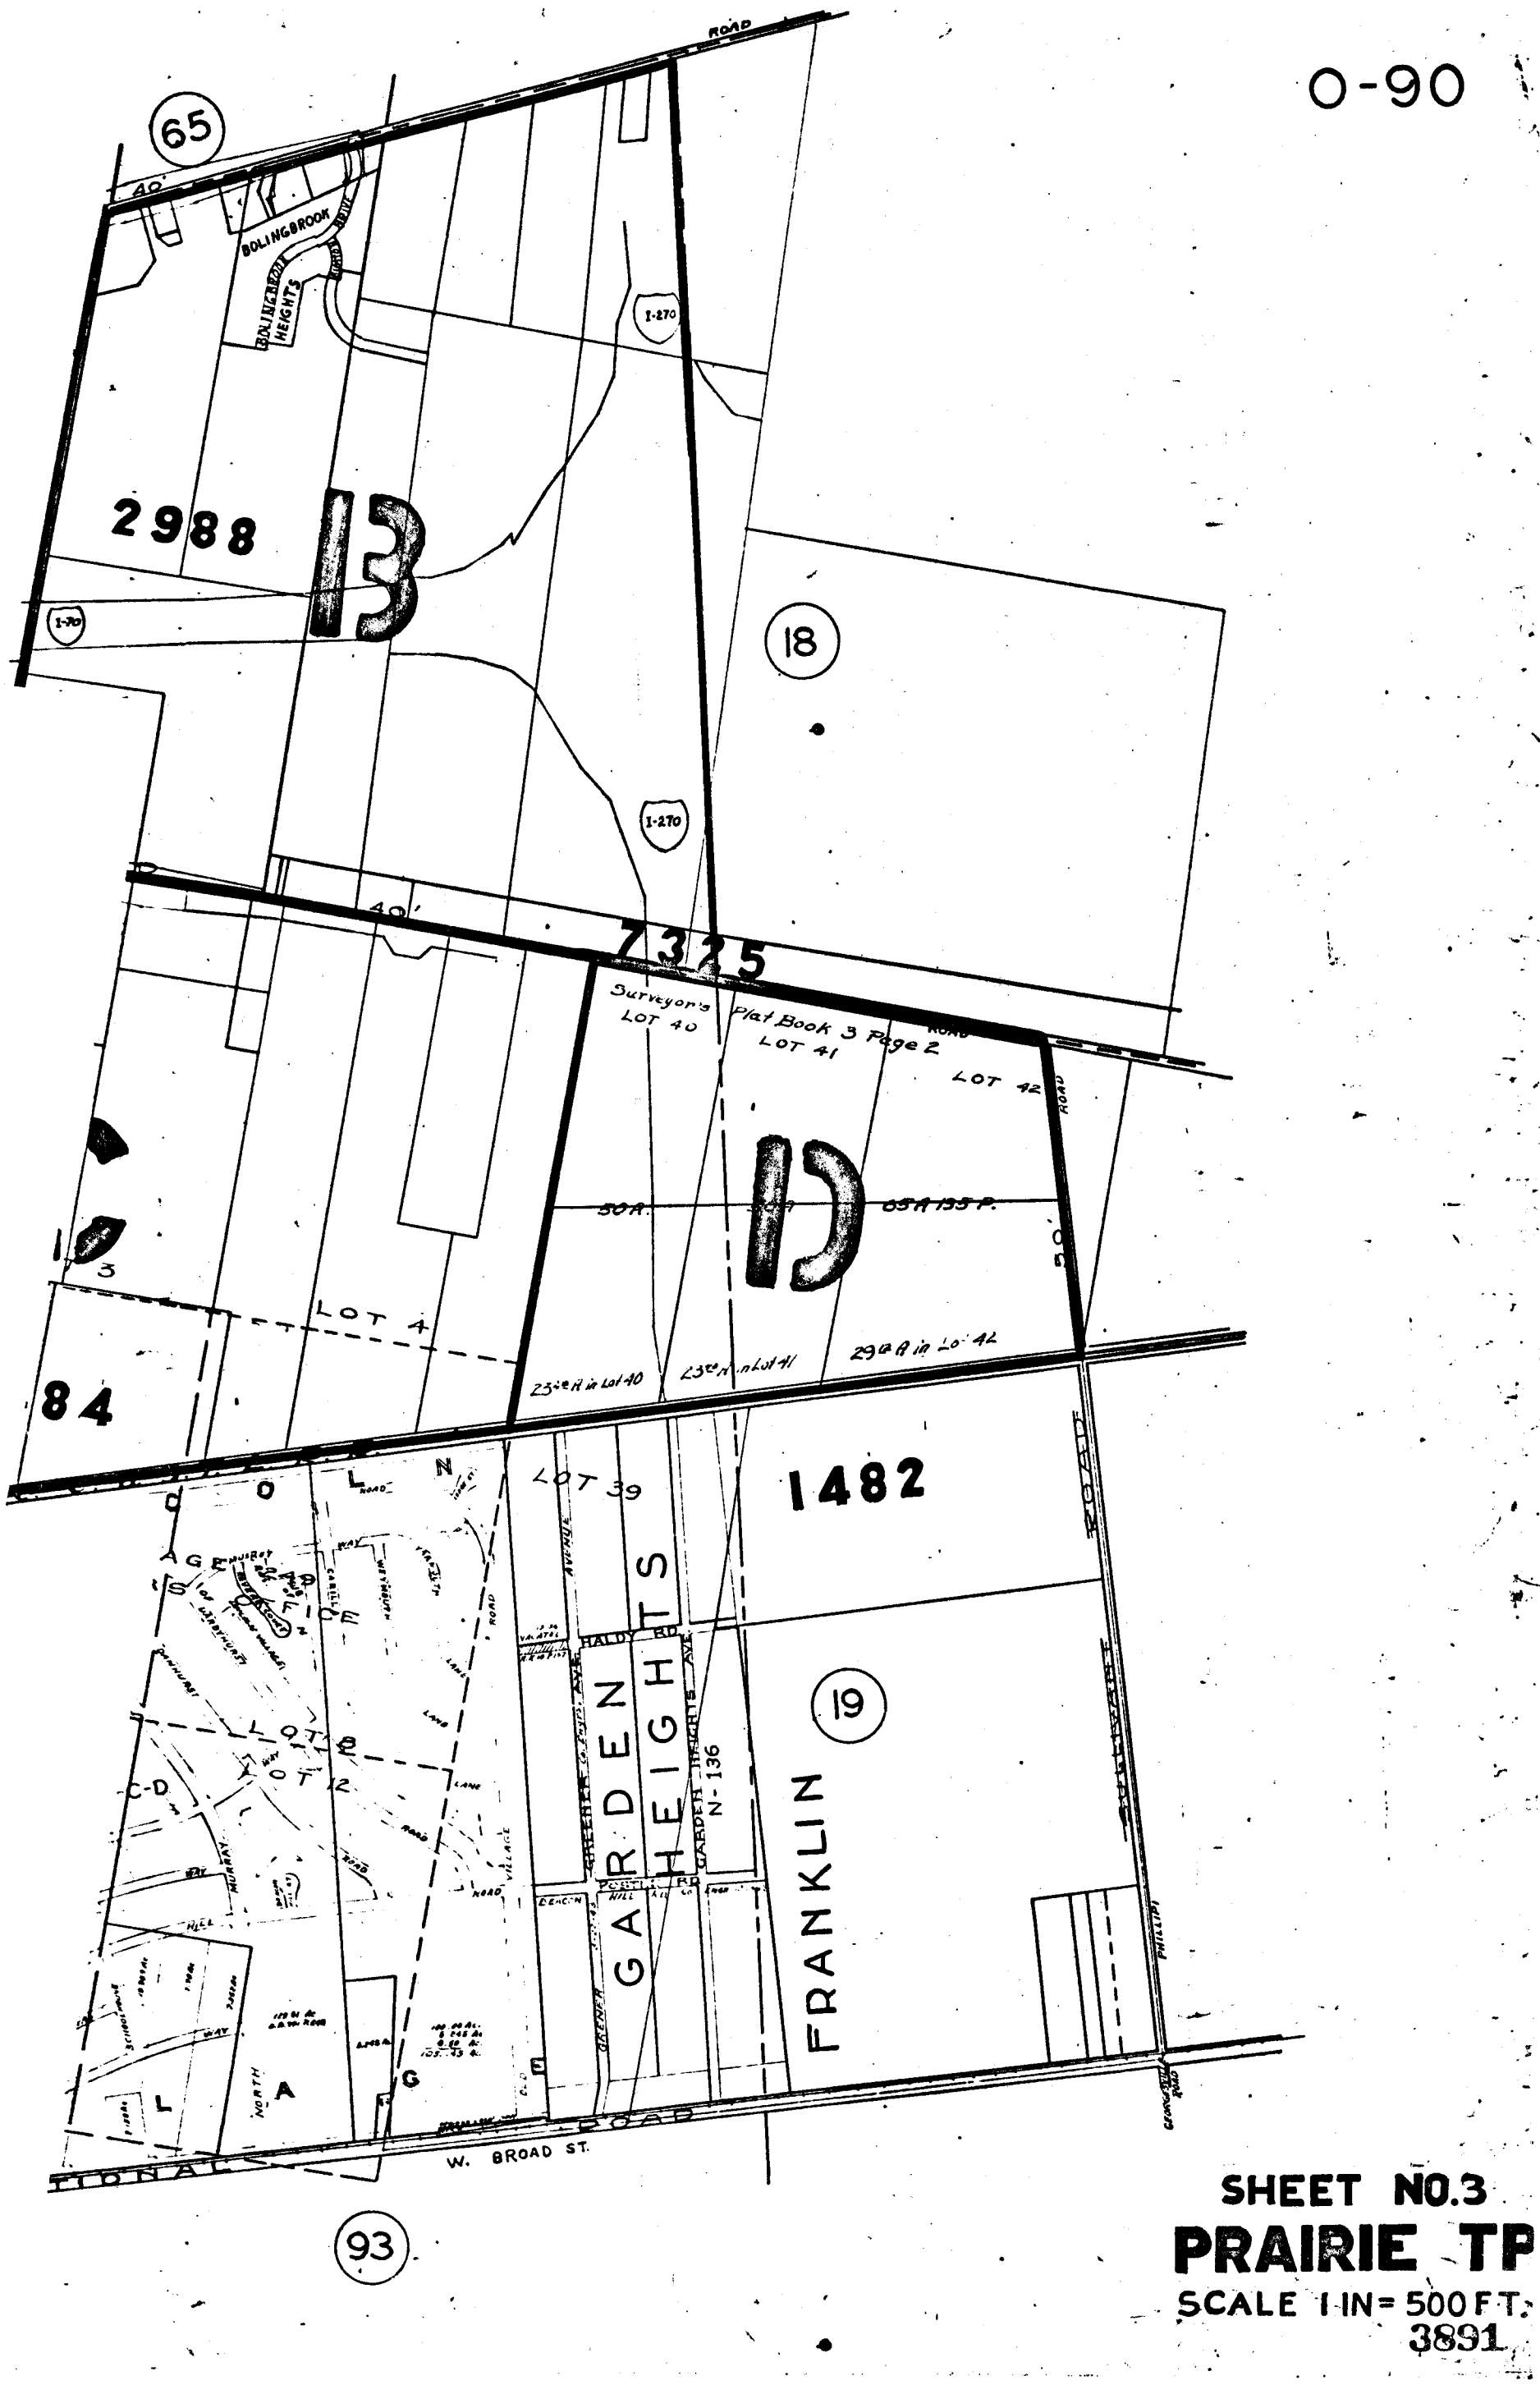

SHEET NO.3

PRAIRIE TP

SCALE 1 IN = 500 FT.

3891