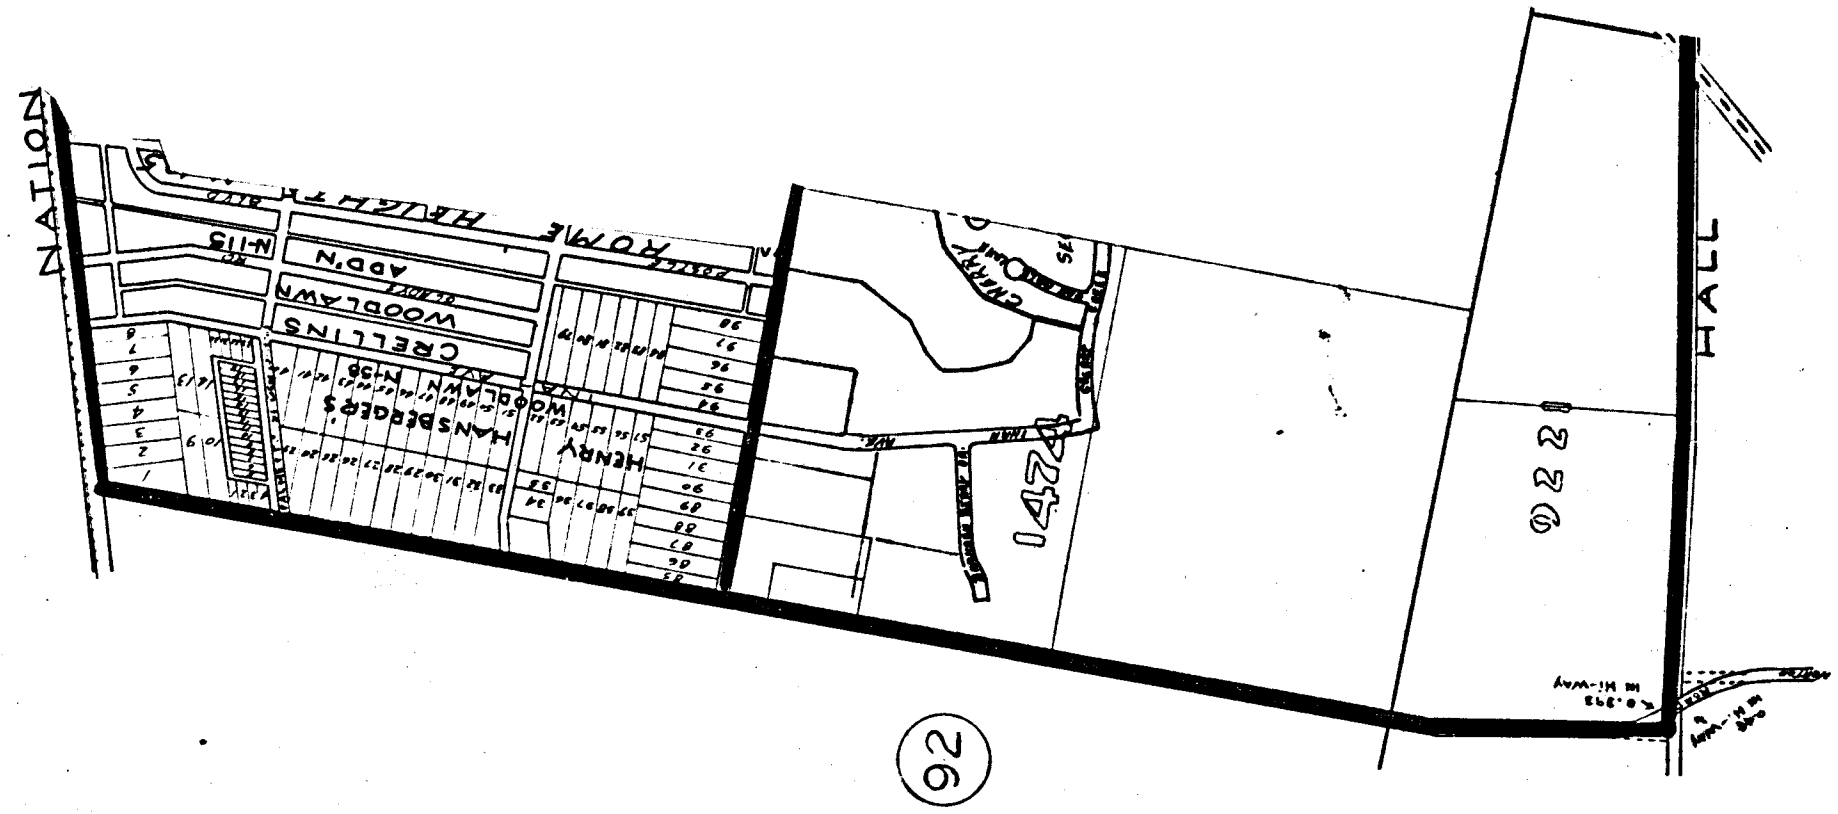
NATION
ROME
HEALY
N-113
ADD'N
WOODLAWN
CRELLINS
ADD. N-138
WOODLAWN
HANSBECKER'S
HENRY
14741
CHERRY
HALL
2220

26

3930

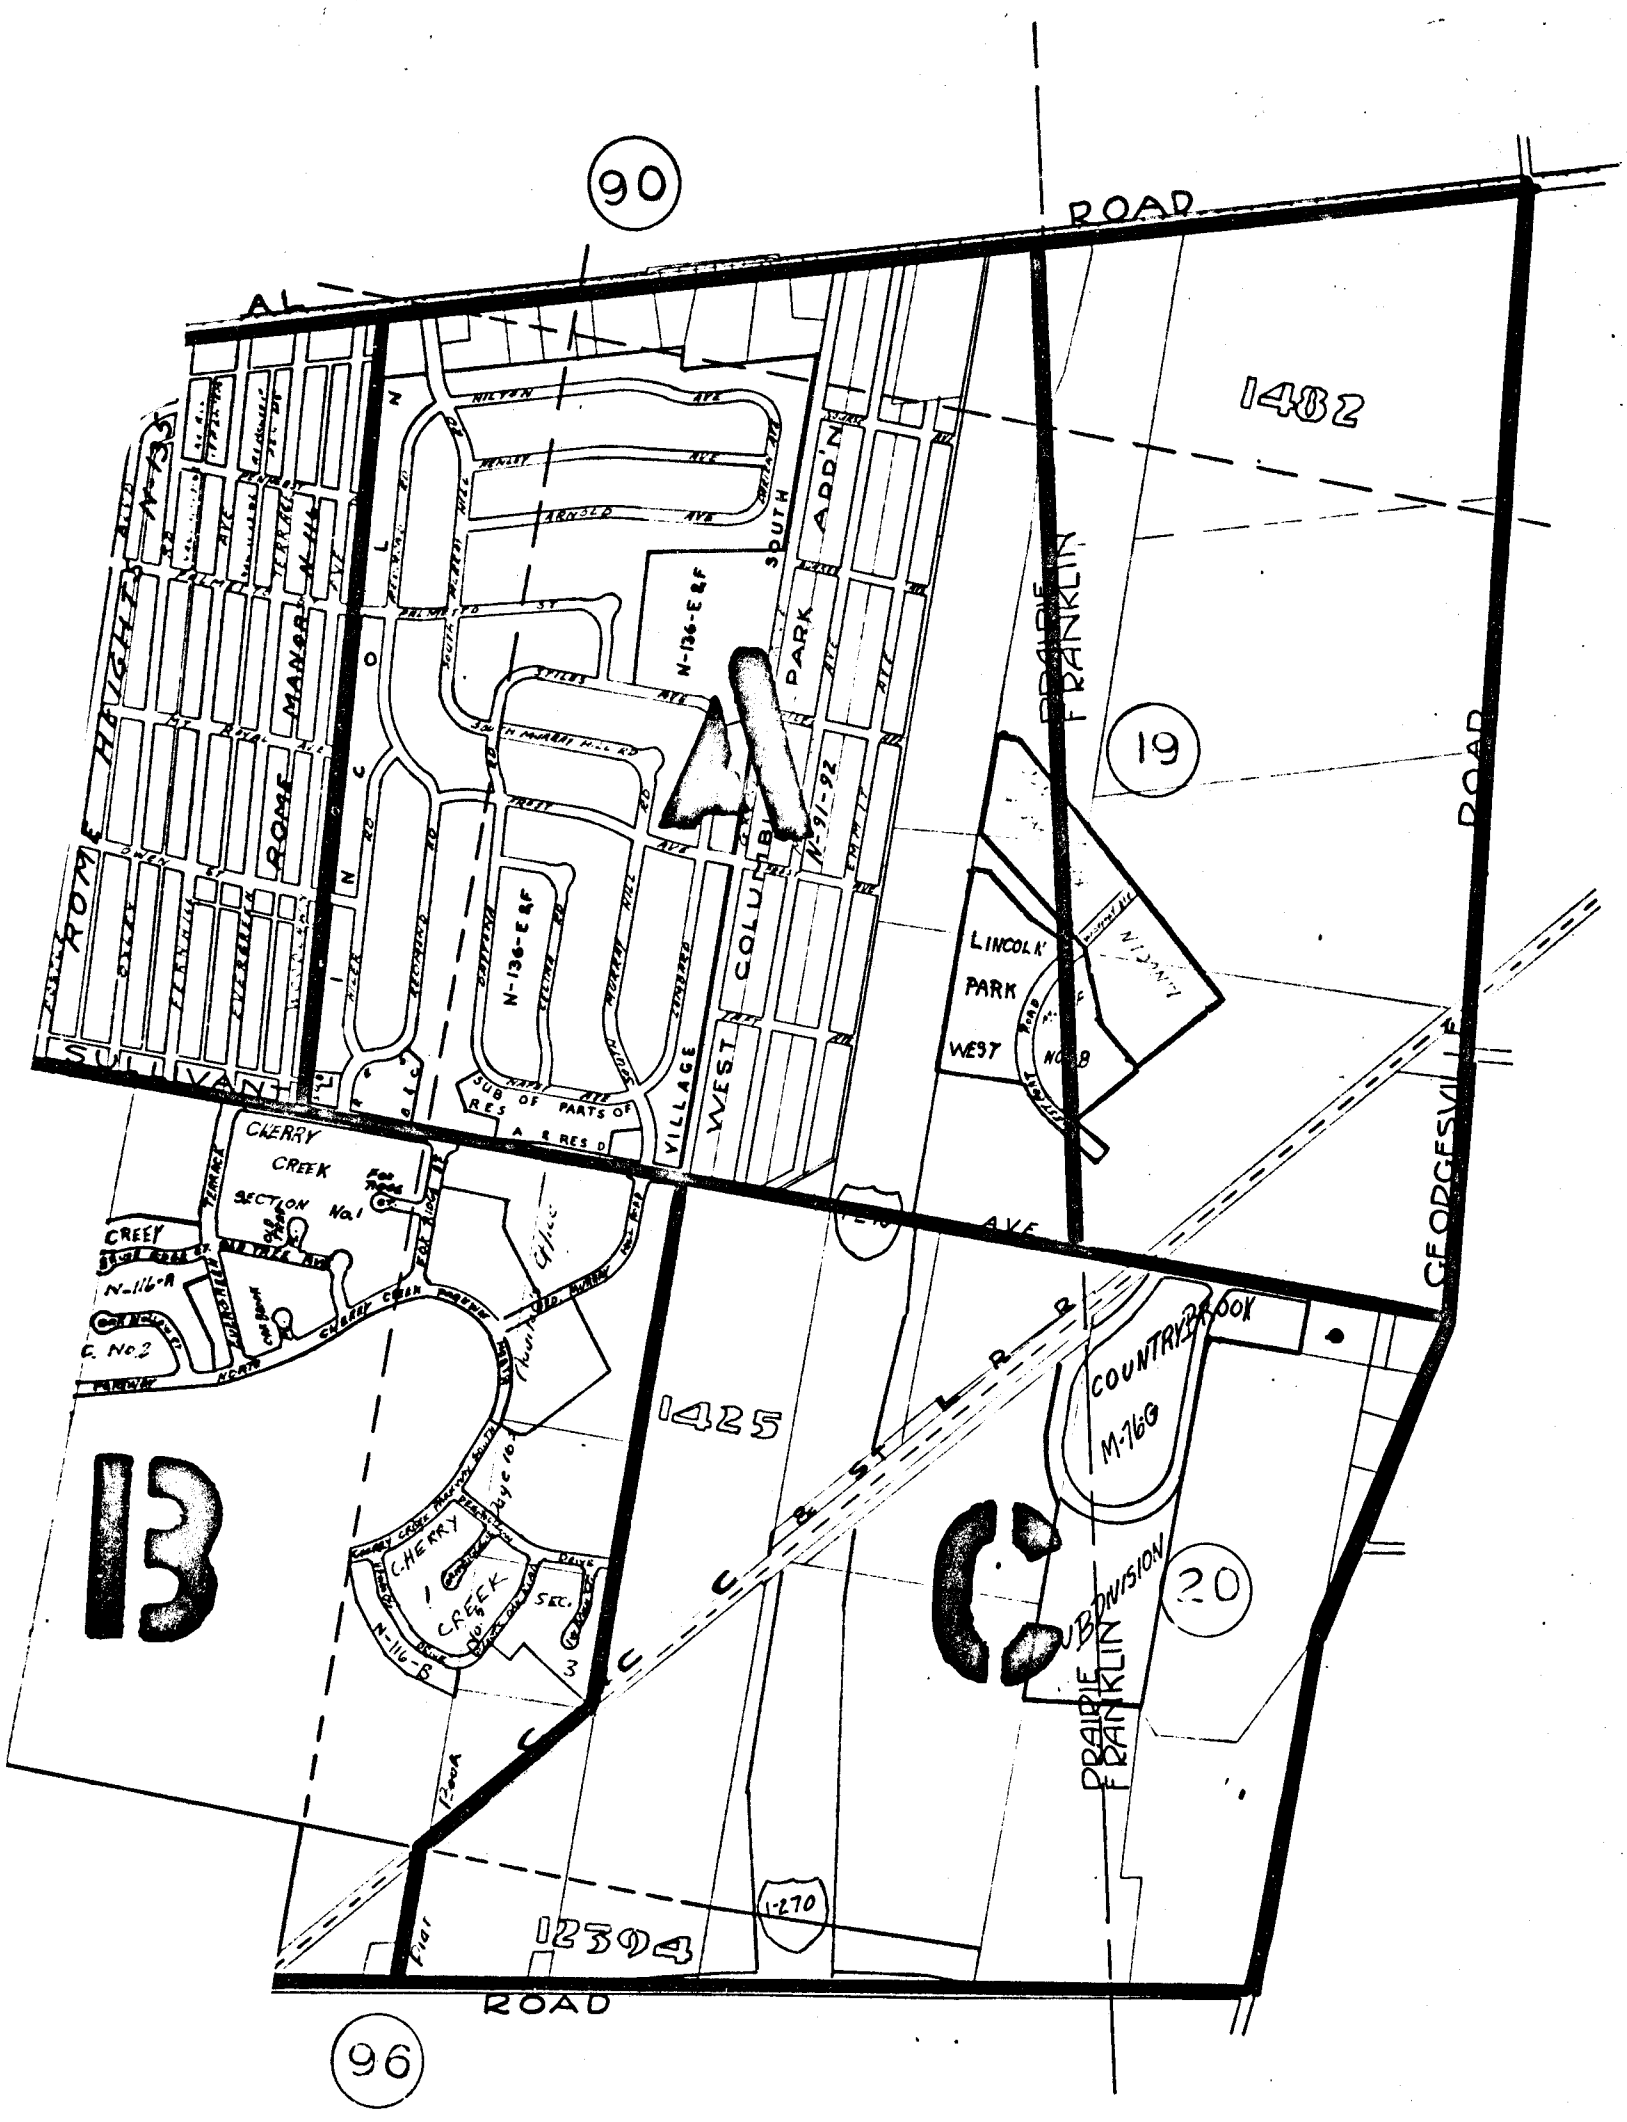
90
ROAD
1482
19
LINCOLN PARK WEST
N-136-E&F
N-91-92
SOUTH PARK ADD'N
WEST COLUMBIA
VILLAGE
ROME
HEIGHTS
ROME MANOR
SULLIVAN
CHERRY CREEK SECTION No.1
CHERRY CREEK
N-116-A
N-116-B
13
1425
COUNTRYBROOK
M-169
20
PRAIRIE FRANKLIN
GEORGESVILLE
12304
1-270
96