WATT
PAUL H. CAMPBELL SUBDIVISON
PRIVATE KNOTTY KNOLLS DR
M-198-A
VILLAGES AT TANAGER WOODS SEC. 2
M-198-AA
DOLOMITE DR
ALPS CT.
PYRENEES CT
SUNBURY HEIGHTS
SAN ANDRES FL
TETON CT
SUGARBUSH BOULE
SUNBURY HEIGHTS P.U.D. DISTRICT NO 2
RUSHMORE
MT HOOD CT
TETON ROAD
SAYAN PL
WRANGELL PL
P. U. D. DISTR NO. 1
CREEK RIDGE
CREEK RIDGE ASSOCIATES
CREEK RIDGE ASSOCIATES CORPORATION
SECTION NO. 2
HIDDEN RIDGE CT
BLACK OAK DRIVE
DEER RIDGE DRIVE
CLIFF RIDGE CT
CREEK RIDGE
M-198-AAA
SECTION
SUNBURY
ALUM CREEK
Title Guarantee & Trust Co Tr 5-21-81
Hampton Woods Apartments Of Cols, LTD. 8-21-85
Marvin L. Reed 11-14-86
Creek Ridge Associates 5-24-88
Mark Jr. & Lowe V. Sladoje 7-17-78
H-5049 Charles L. & Cynthia S. Herncor 4-2-86
Thomas K. Richey 4-15-84
H-5005
Joyce Avenue Church Of God 5-13-85
LIMRCA PROPERTIES 4-11-88
Mary E. Strausbaugh et al(3) 3-26-71
LIMRCA PROPERTIES 1-5-88
H A & Y K Richardson 12-12-68
Ralph E. & Irene E. Stephens 6-19-79
Richard T. Kuchenski 4-22-61
Total 2.387 Ac
MORSE ROAD
MIFFLIN TWP

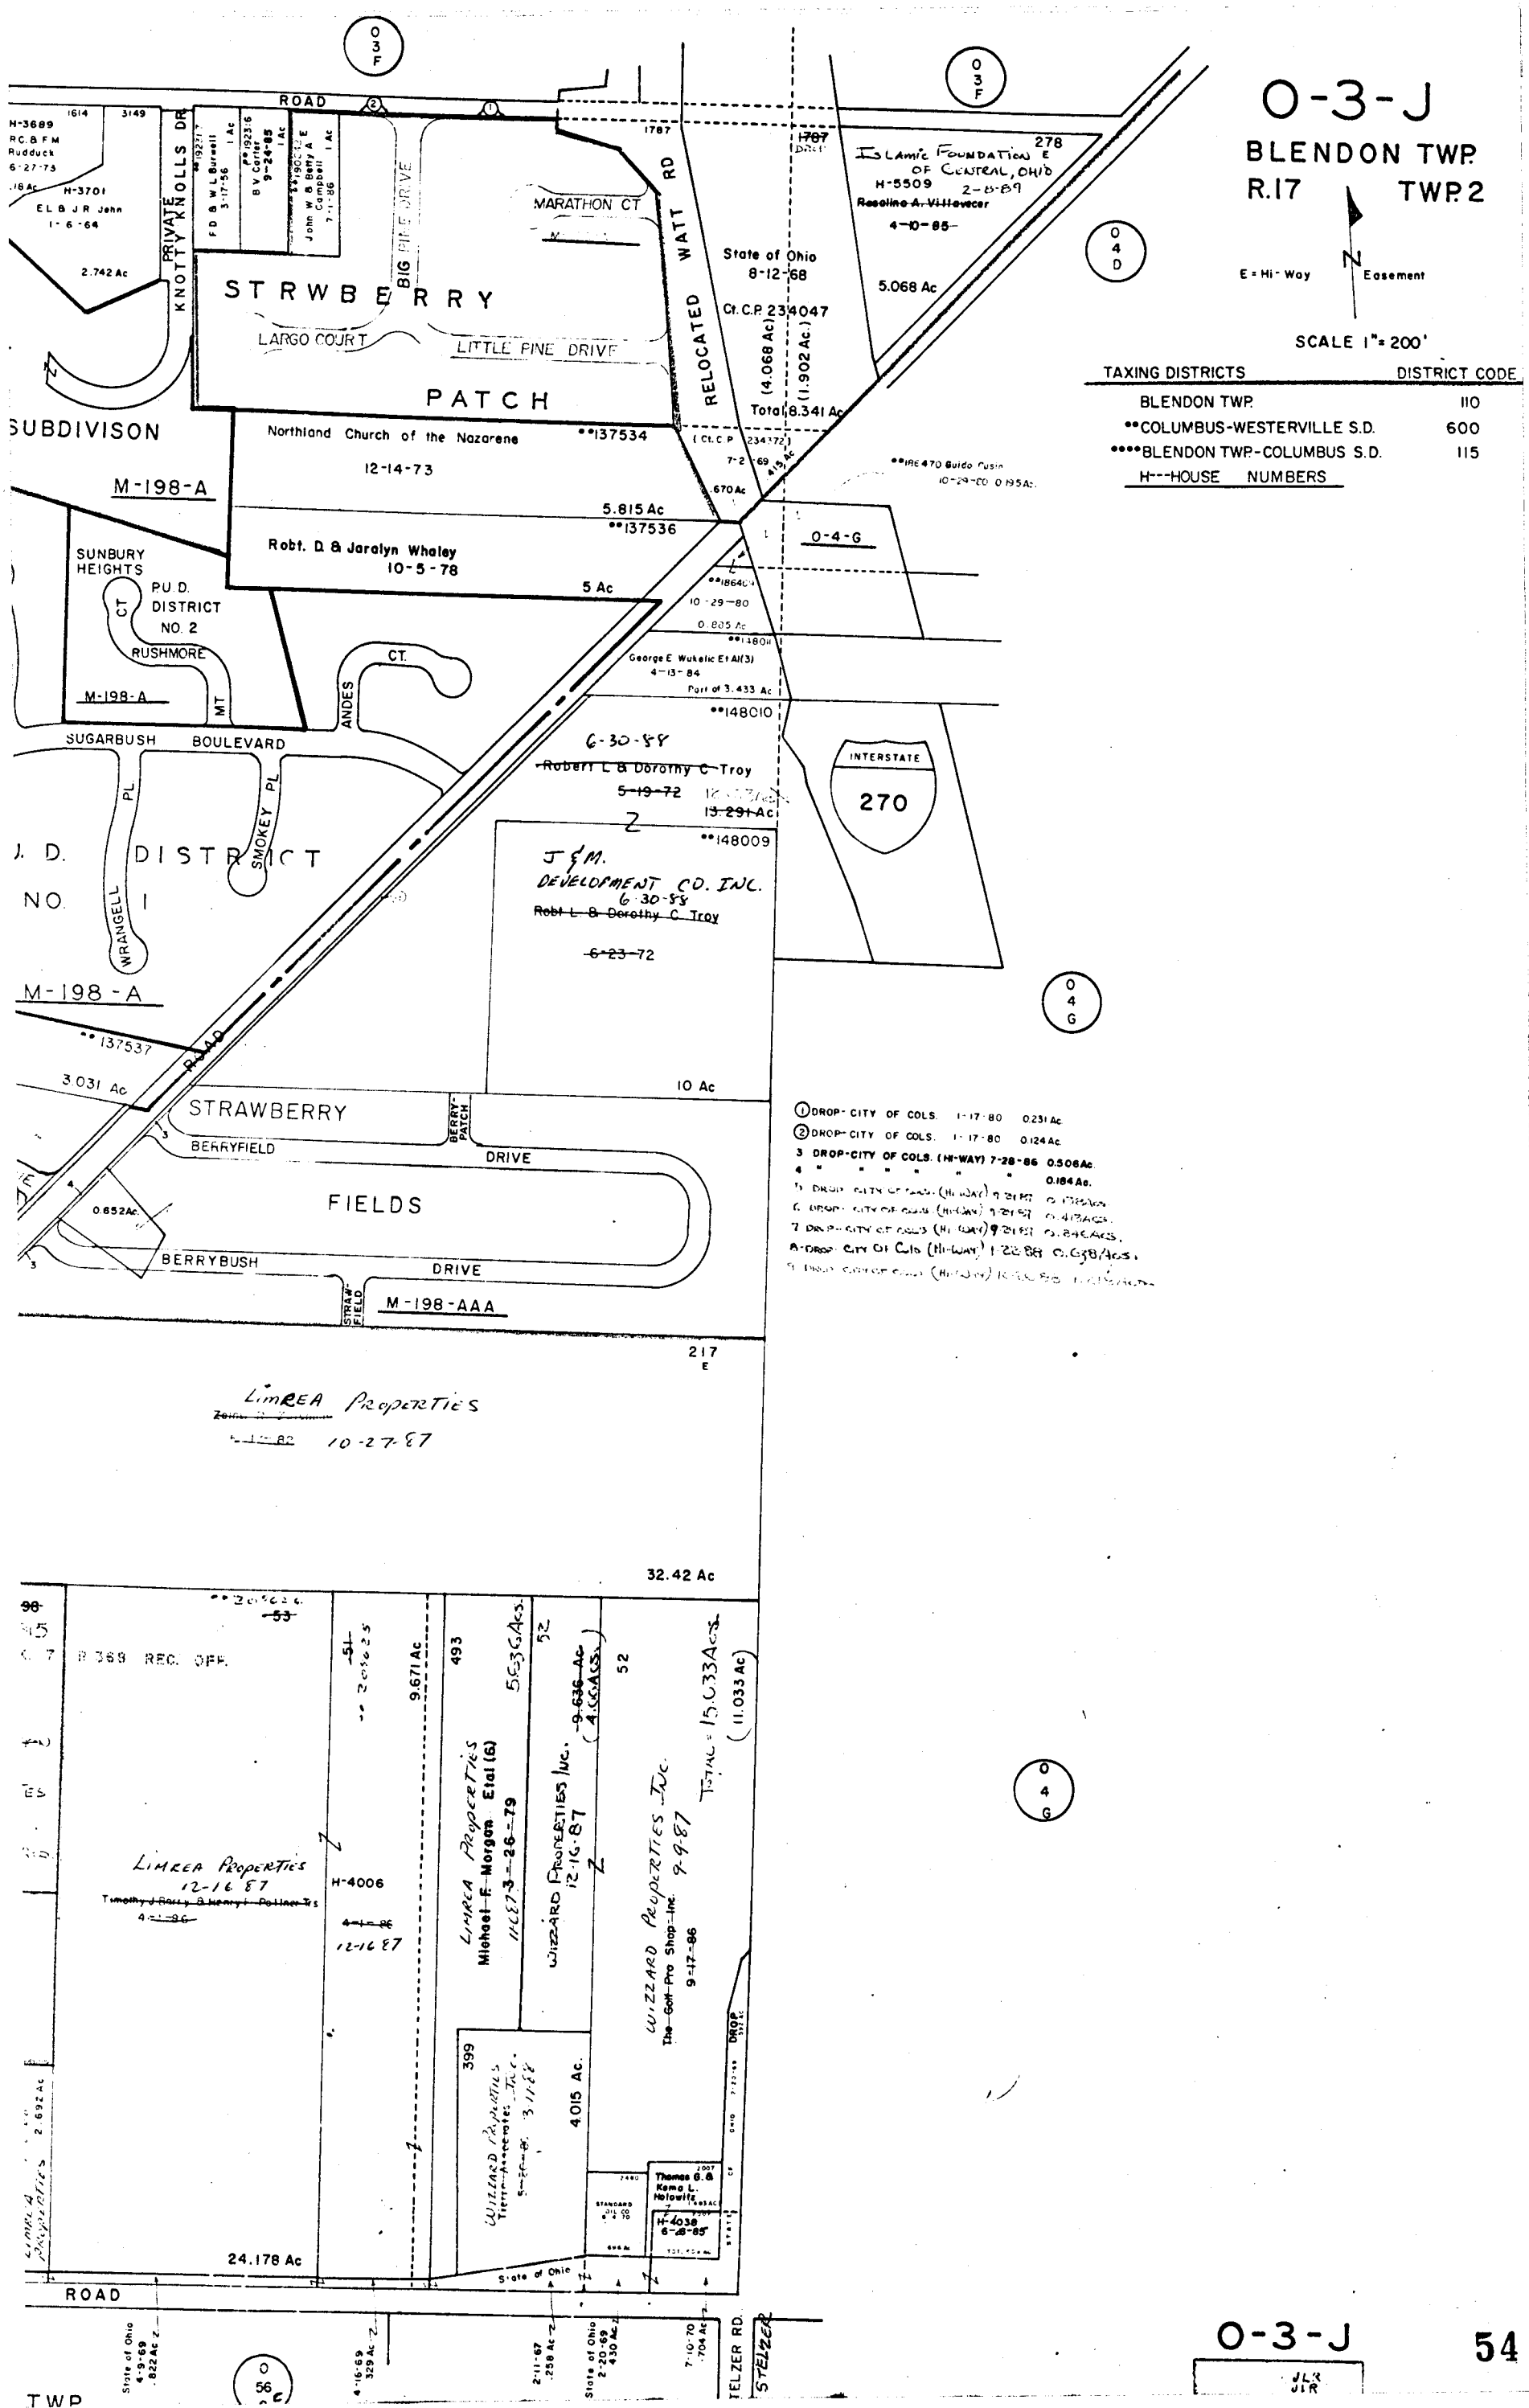
O-3-J
BLENDON TWP.
R.17
TWP. 2
E = Hi-Way Easement
SCALE 1" = 200'
TAXING DISTRICTS
DISTRICT CODE
BLENDON TWP. 110
**COLUMBUS-WESTERVILLE S.D. 600
****BLENDON TWP.-COLUMBUS S.D. 115
H---HOUSE NUMBERS
STRWBERRY
PATCH
LARGO COURT
LITTLE PINE DRIVE
MARATHON CT
BIG PINE DRIVE
KNOTTY KNOLLS DR
PRIVATE
WATT RD
RELOCATED
ROAD
SUBDIVISON
M-198-A
Northland Church of the Nazarene
12-14-73
**137534
5.815 Ac
**137536
Robt. D. & Jaralyn Whaley
10-5-78
5 Ac
SUNBURY HEIGHTS
P.U.D. DISTRICT NO. 2
RUSHMORE
MT
CT.
ANDES
SUGARBUSH BOULEVARD
SMOKEY PL
WRANGELL PL
P.U.D. DISTRICT NO. 1
State of Ohio
8-12-68
Ct. C.P. 234047
(4.068 Ac)
(1.902 Ac.)
Total 8.341 Ac
5.068 Ac
Islamic Foundation of Central, Ohio
H-5509
2-6-89
4-10-85
O-4-G
George E. Wukelic Et Al(3)
4-13-84
Part of 3.433 Ac
**148010
6-30-88
Robert L. & Dorothy C. Troy
5-19-72
13.291 Ac
**148009
J & M. DEVELOPMENT CO. INC.
6-30-88
Robt. L. & Dorothy C. Troy
6-23-72
10 Ac
INTERSTATE
270
**137537
3.031 Ac
STRAWBERRY
BERRYFIELD
DRIVE
BERRY-PATCH
FIELDS
BERRYBUSH
DRIVE
STRAW-FIELD
M-198-AAA
217 E
LimREA Properties
10-27-87
32.42 Ac
R 369 REC. OFF.
9.671 Ac
493
52
5.536 Acs.
(11.033 Ac)
LimREA Properties
12-16-87
H-4006
12-16-87
LimREA Properties
Michael F. Morgan Etal (6)
11-27-3-26-79
Wizzard Properties Inc.
12-16-87
Wizzard Properties Inc.
9-9-87
Wizzard Properties
The Golf Pro Shop Inc.
9-17-86
399
4.015 Ac.
Wizzard Properties
Thomas G. & Kema L. Holowitz
H-4038
6-28-85
24.178 Ac
State of Ohio
ROAD
STELZER RD.
O-3-J
54