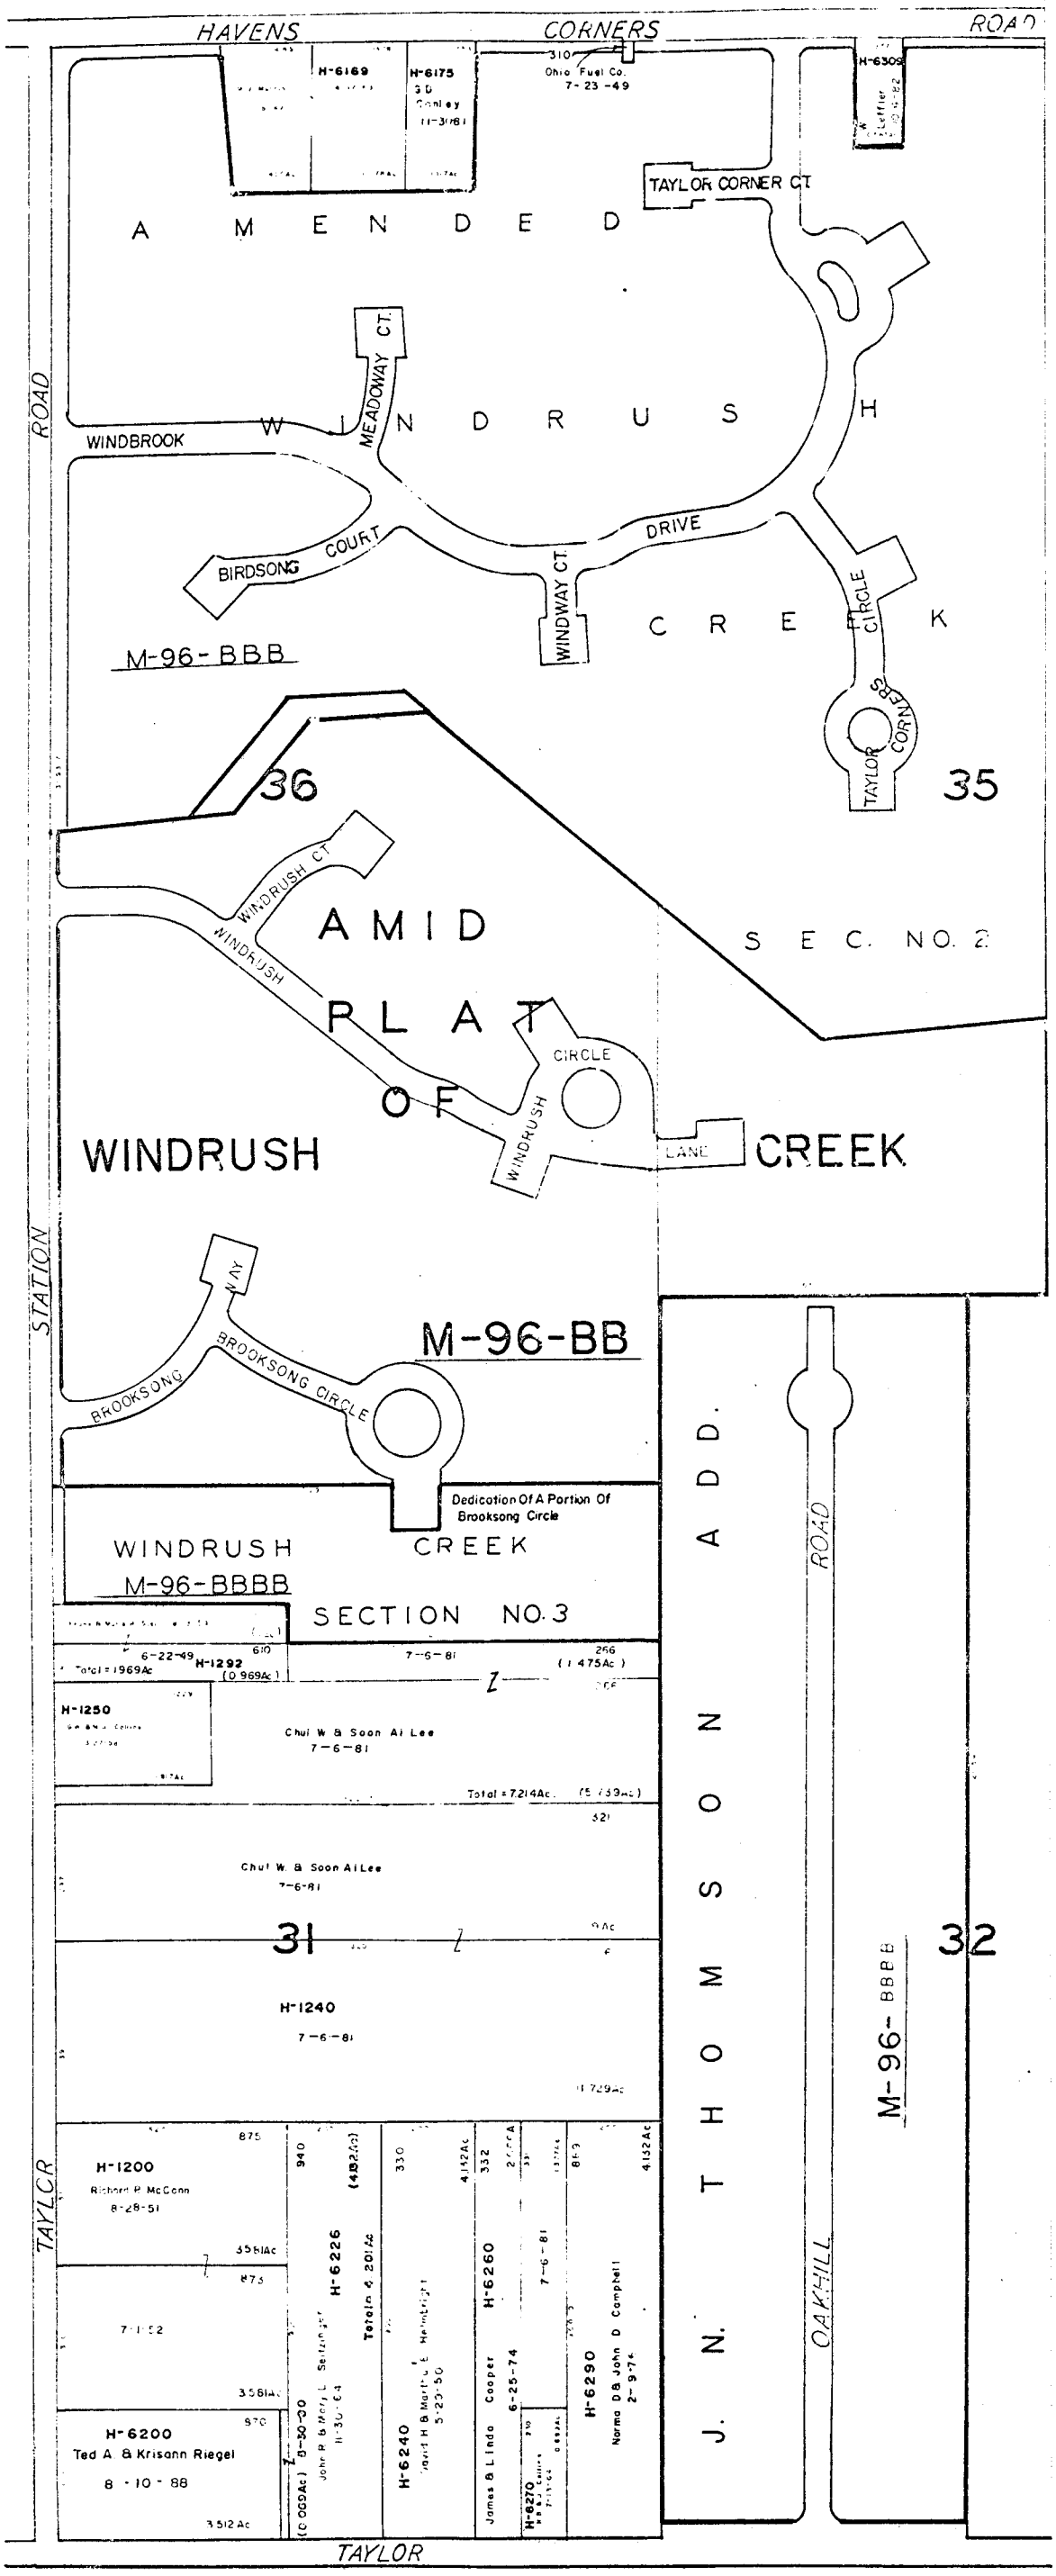
HAVENS CORNERS ROAD
H-6169
H-6175
Ohio Fuel Co.
7-23-49
H-6305
TAYLOR CORNER CT
A M E N D E D
W I N D R U S H
WINDBROOK
MEADOWAY CT.
BIRDSONG COURT
WINDWAY CT.
DRIVE
C R E E K
CIRCLE
TAYLOR CORNERS
M-96-BBB
36
35
WINDRUSH CT
WINDRUSH
A M I D
P L A T
O F
WINDRUSH
CIRCLE
LANE
CREEK
S E C. NO. 2
STATION ROAD
WAY
BROOKSONG
BROOKSONG CIRCLE
M-96-BB
Dedication Of A Portion Of Brooksong Circle
WINDRUSH CREEK
M-96-BBBB
SECTION NO. 3
H-1292
H-1250
Chul W. & Soon Ai Lee
7-6-81
Total = 7.214Ac.
31
H-1240
7-6-81
H-1200
Richard P. McConn
8-28-51
H-6226
Totals 4.201Ac
H-6260
James & Linda Cooper
6-25-74
H-6290
Norma D. & John D. Campbell
H-6200
Ted A. & Krisann Riegel
8-10-88
H-6240
H-6270
J. N. THOMSON ADD.
OAKHILL ROAD
M-96-BBB
32
TAYLOR ROAD
TAYLOR

JEFFERSON TWP.
R 16, TWP.

N

SCALE 1" 200'
E = HIWAY EASEMENT

TAXING DISTRICT	DISTRICT CODE
JEFFERSON	170
*CITY OF GAHANNA	025
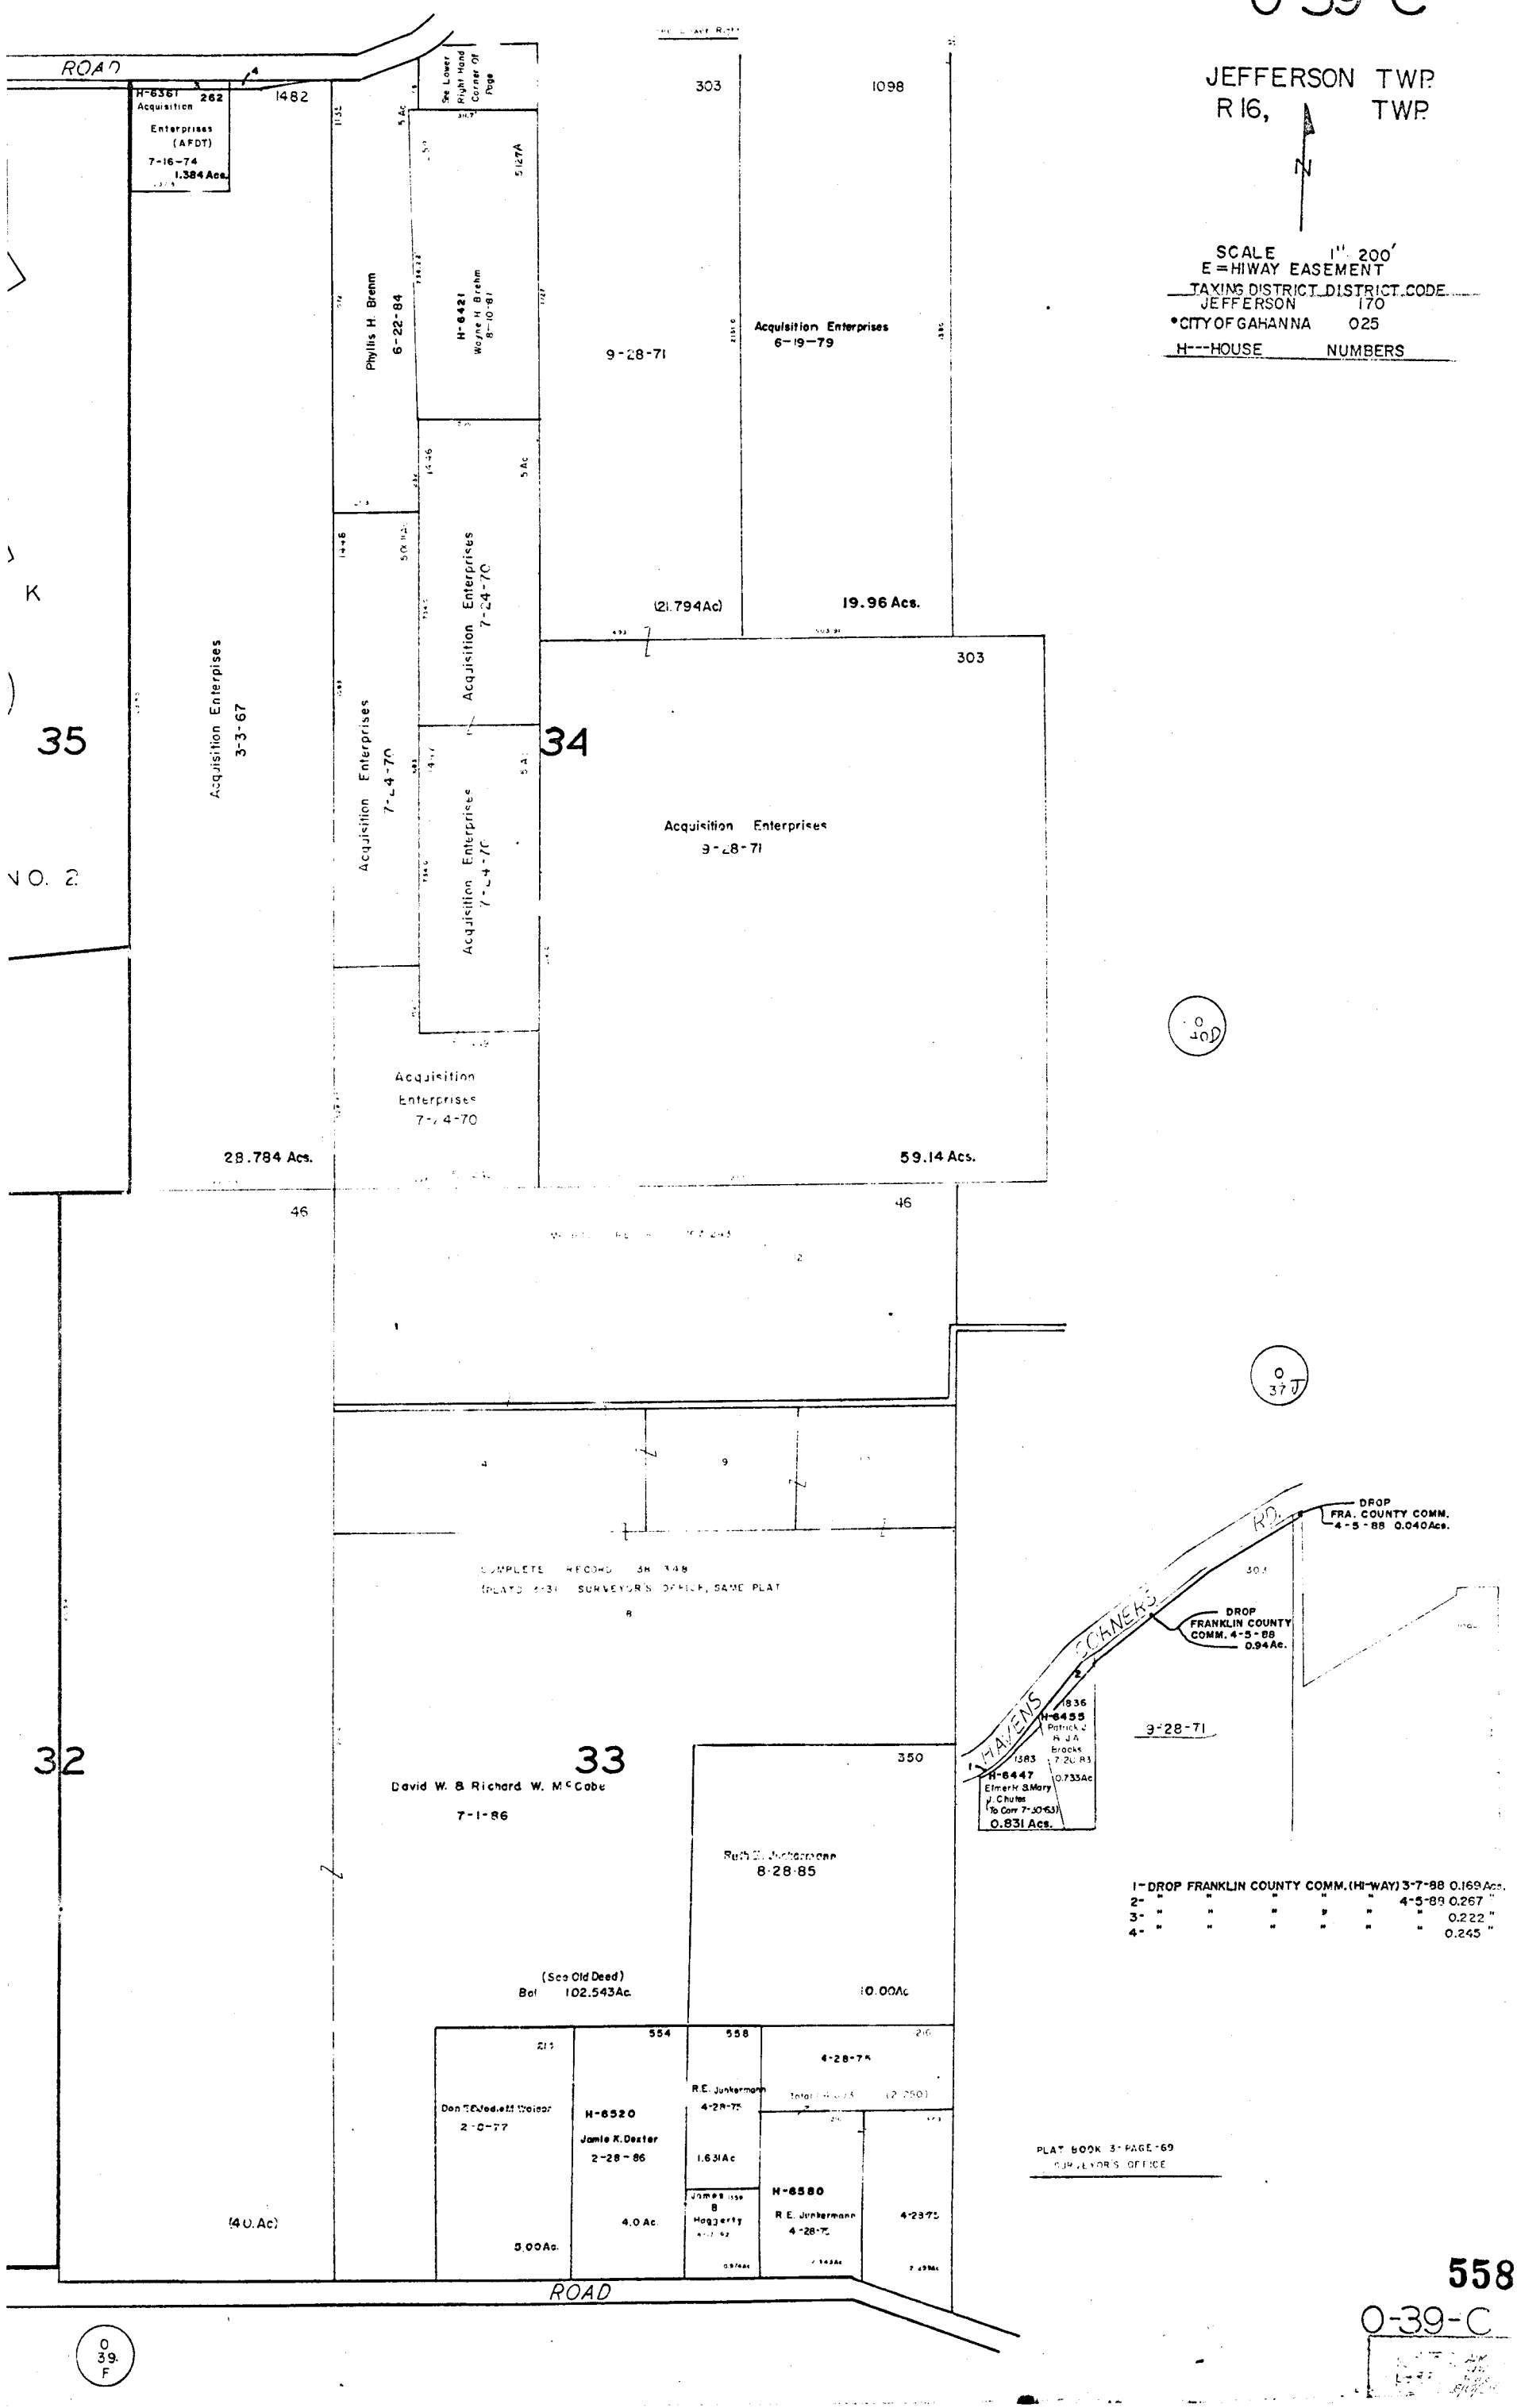
H---HOUSE NUMBERS