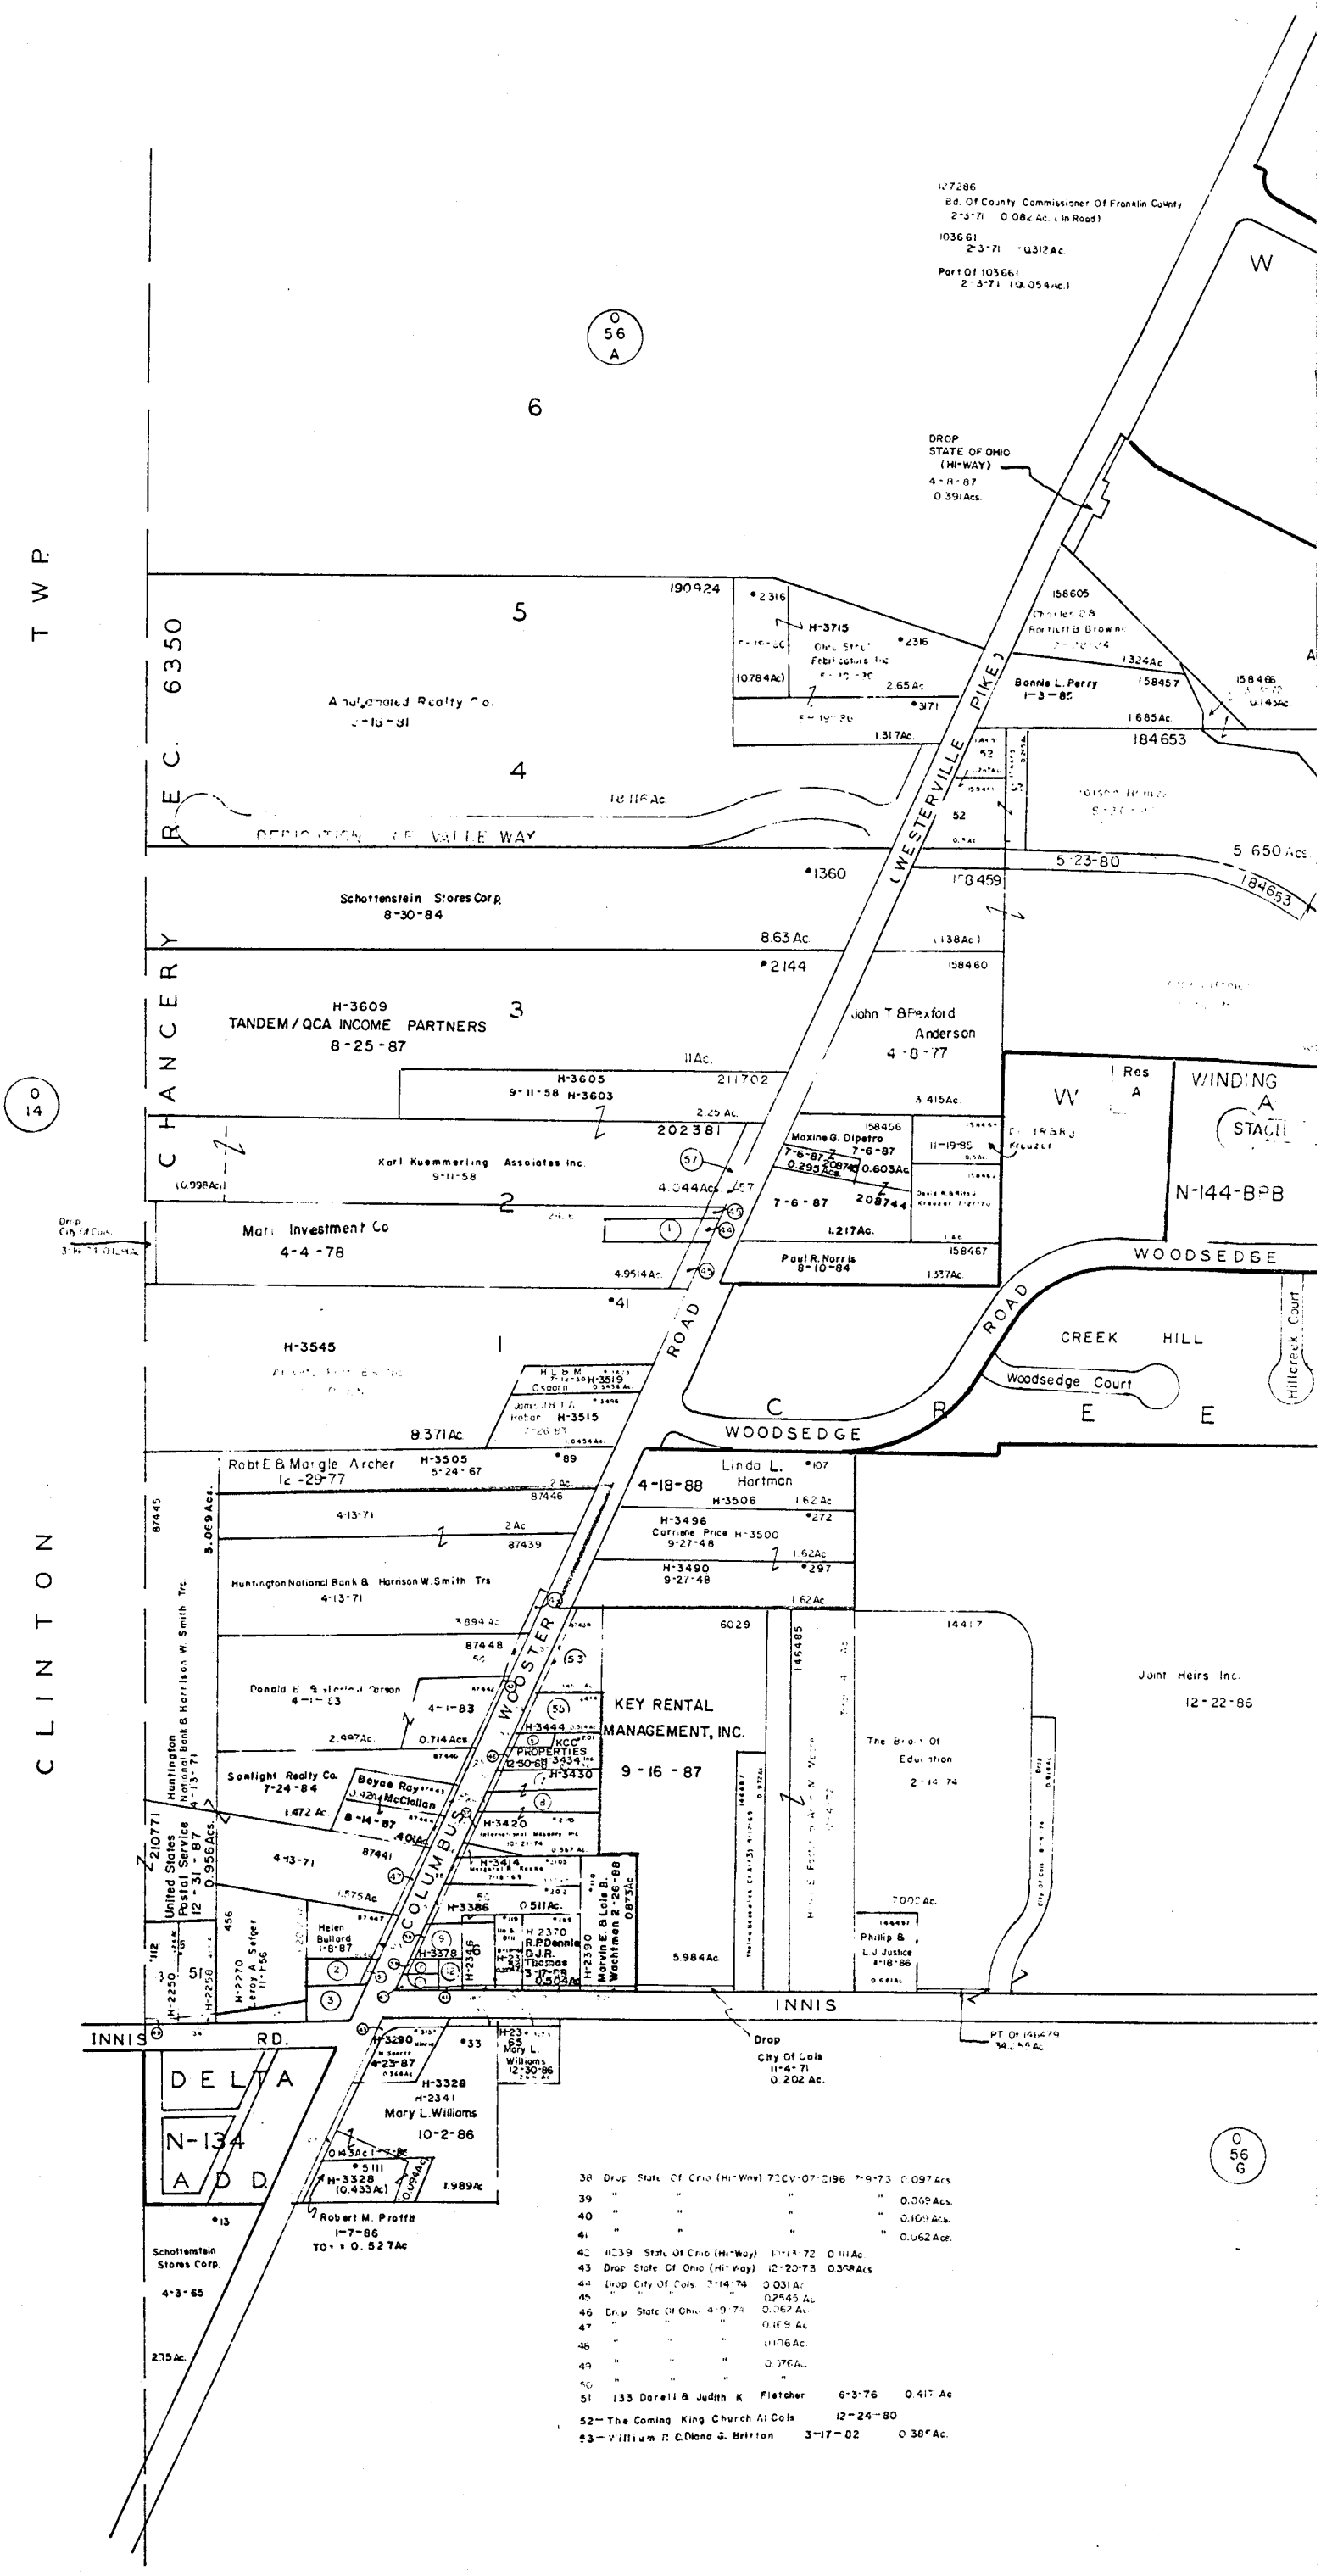
T W P.
CLINTON
RECC. 6350
CHANCERY
WESTERVILLE PIKE
COLUMBUS
WOOSTER
ROAD
WOODSEDGE
CREEK HILL
Woodsedge Court
Hillcreek Court
WINDING
INNIS
INNIS RD.
DELTA
N-134
A D D.
N-144-BPB
Amalgamated Realty Co.
Schottenstein Stores Corp.
8-30-84
H-3609
TANDEM / QCA INCOME PARTNERS
8-25-87
Karl Kuemmerling Associates Inc.
9-11-58
Mart Investment Co
4-4-78
H-3545
Robt E & Margie Archer
Huntington National Bank & Harrison W. Smith Trs
4-13-71
Donald E. & Marilyn Carson
4-1-83
Sunlight Realty Co.
7-24-84
United States Postal Service
12-31-87
Helen Bullard
1-8-87
Robert M. Proffit
1-7-86
Schottenstein Stores Corp.
4-3-65
Linda L. Hartman
4-18-88
KEY RENTAL MANAGEMENT, INC.
9-16-87
John T. & Rexford Anderson
4-8-77
Paul R. Norris
8-10-84
Bonnie L. Perry
1-3-85
Joint Heirs Inc.
12-22-86
Mary L. Williams
10-2-86
DROP
STATE OF OHIO
(HI-WAY)
4-8-87
0.391 Acs.
Drop
City of Cols.
11-4-71
0.202 Ac.
Drop
City of Cols.
3-14-74
0.031 Ac.
Drop State Of Ohio (Hi-Way) 12-20-73 0.368 Acs
39 " " " " 0.069 Acs.
40 " " " " 0.109 Acs.
41 " " " " 0.062 Acs.
51 133 Darell & Judith K Fletcher 6-3-76 0.417 Ac
52 — The Coming King Church Of Cols 12-24-80
53 — William R. & Diana G. Britton 3-17-82 0.385 Ac.

O-56-D

MIFFLIN TWP.

R.17 TWP. 1

N

SCALE 1" = 200'

E=HIGHWAY EASEMENT

TAXING DISTRICT	DISTRICT CODE
COLUMBUS	01(
*MIFFLIN	19(

H---HOUSE NUMBERS

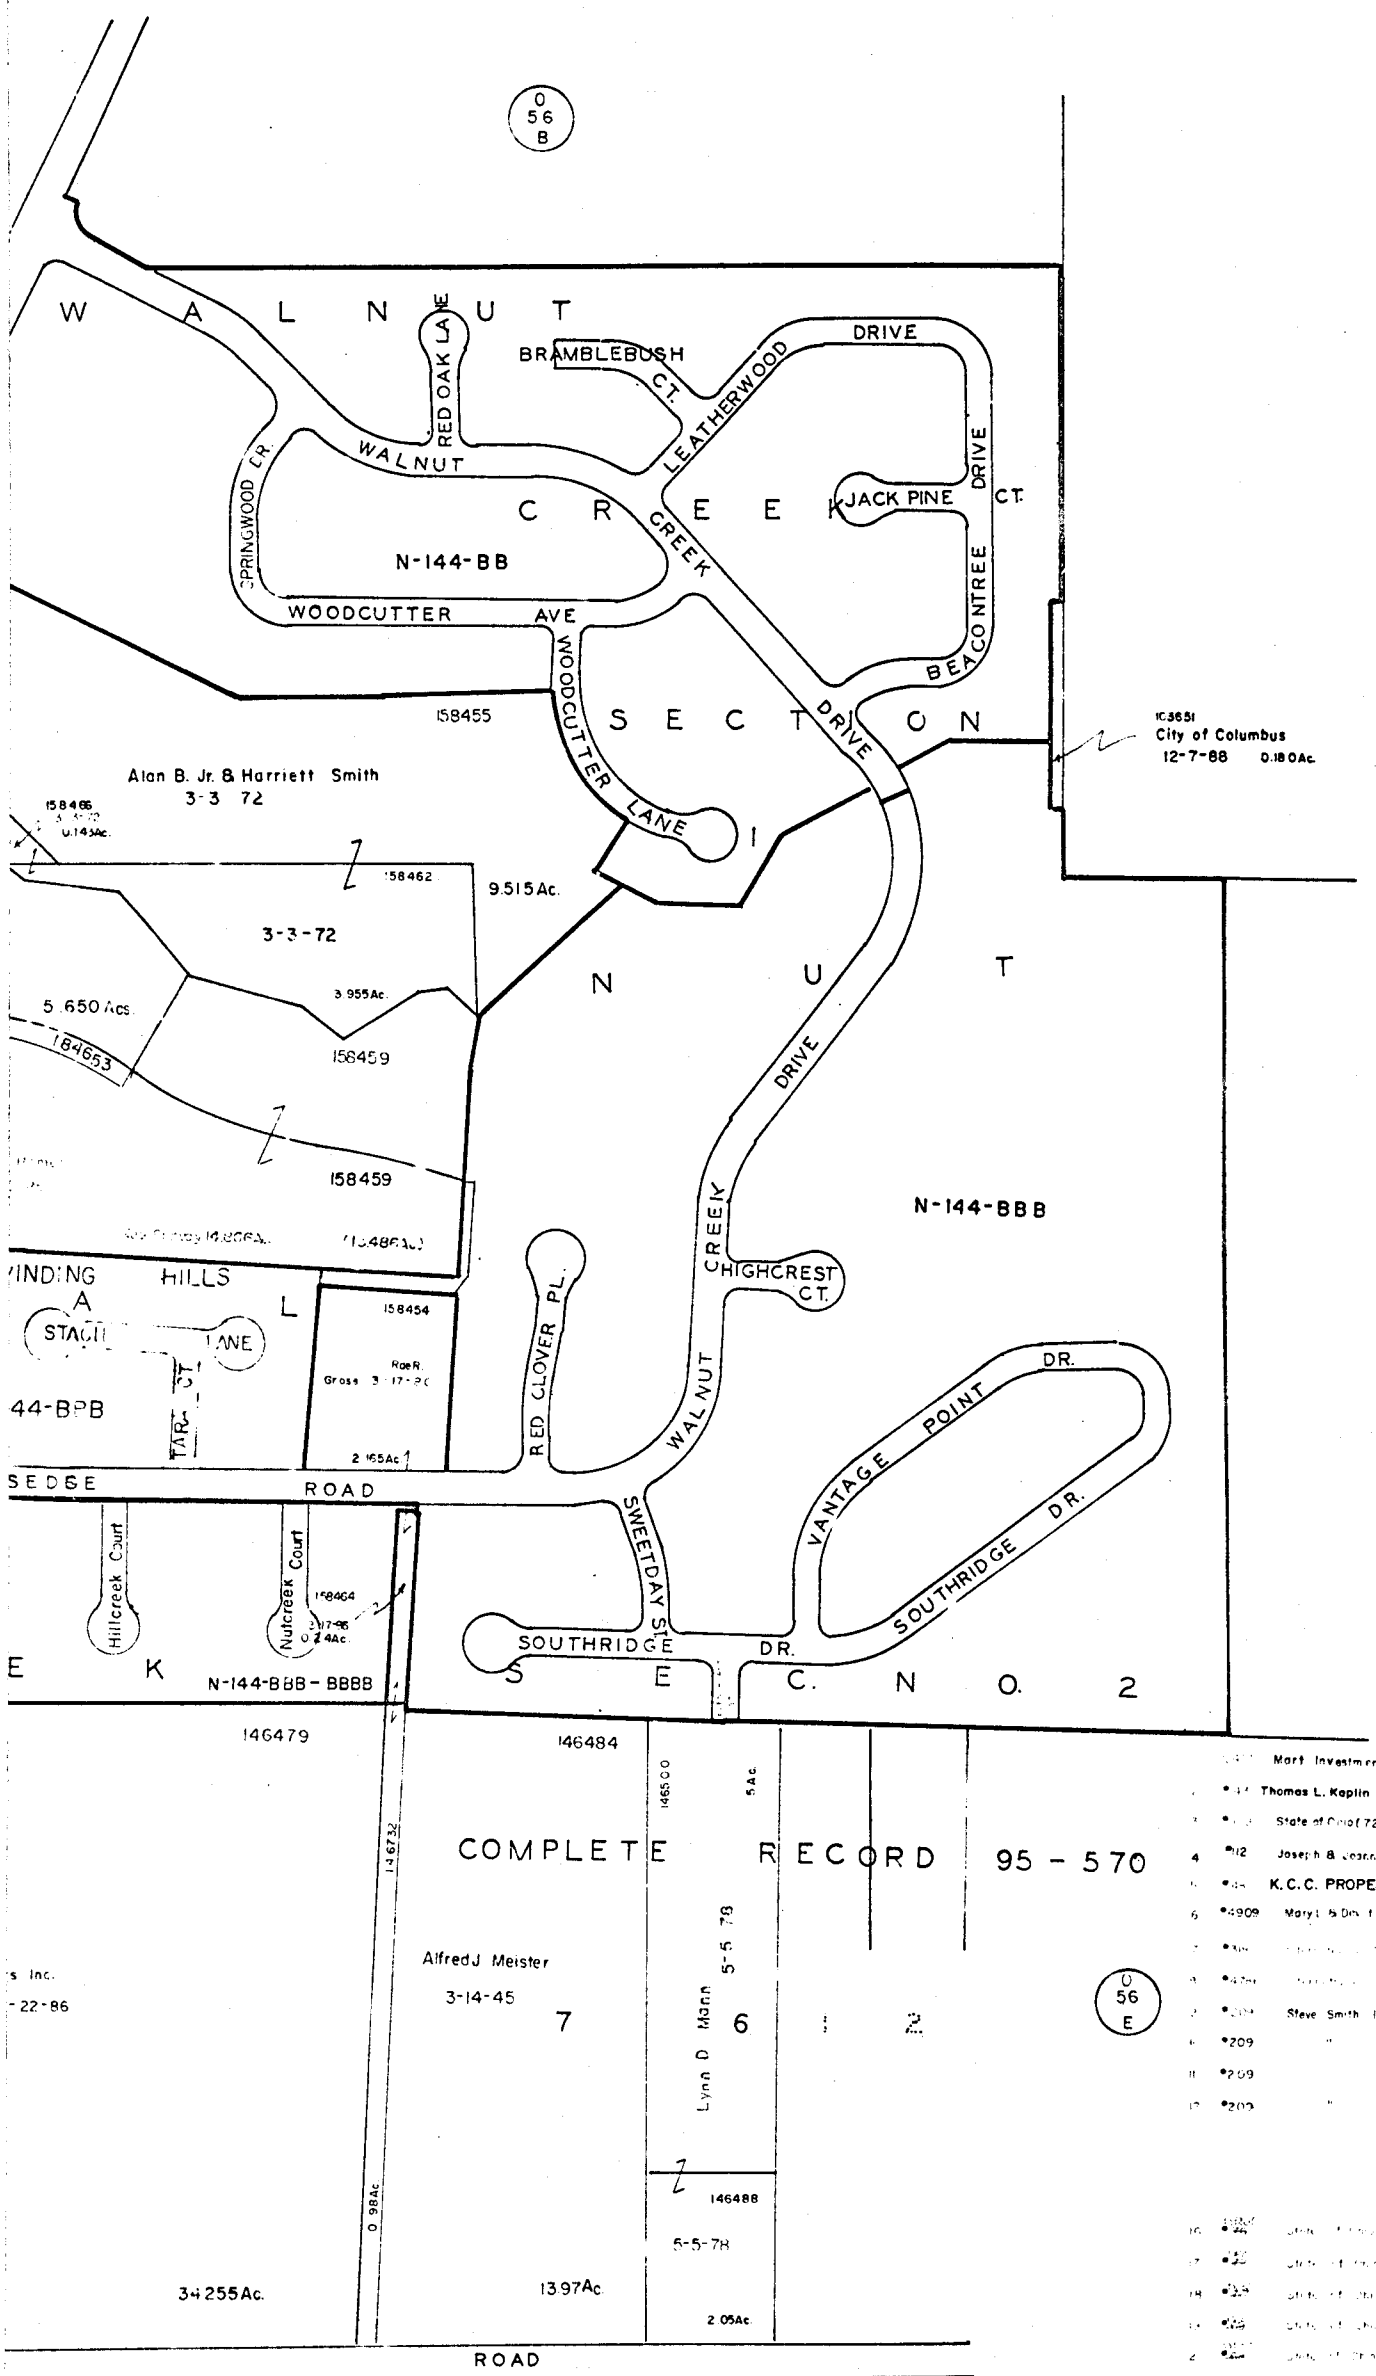

Mart Investment Co 4-4-73

Thomas L. Kaplin 2-9-87 0.174 Ac.

State of Ohio (72CV-06-1800) 12-5-73

Joseph & Joanne Lumbuca 12-12-86 4.24 Ac

K.C.C. PROPERTIES INC. 12-30-88 0.052 Acs.

Mary L. & Dr. J. Dix 2-17-76 0.2485 Ac

Steve Smith Inc 8-29-78 1.934 Ac

*209 0.06 Ac

*209 0.052 Ac

54 Drop State Of Ohio (Hi-Way) 2-10-83 To Corr 10-13-72 0.182 Ac

55 *433 William R. & D. O. Dritton 12-20-83 0.314 Ac.

57 — Drop City of Columbus (Hi-Way) 8-8-86 0.285 Acs.

O 56 G

10 *[illegible] State of Ohio (Hi-Way) 7-7-72 0.167 Ac

17 *[illegible] State of Ohio (Hi-Way) 7-7-72 0.284 Ac

18 *[illegible] State of Ohio (Hi-Way) 7-7-72 0.167 Ac

19 *[illegible] State of Ohio (Hi-Way) 7-7-72 0.114 Ac

20 *[illegible] State of Ohio (Hi-Way) 7-7-72 0.017 Ac

21 *[illegible] State of Ohio (Hi-Way) 7-12-72 0.[illegible] Ac

22 *[illegible] State of Ohio (Hi-Way) 7-10-72 0.[illegible] Ac

23 DROP State of Ohio (Hi-Way) 7-7-72 0.[illegible] Ac

24 [illegible] State of Ohio (Hi-Way) [illegible] 0.[illegible] Ac

25 DROP State of Ohio (Hi-Way) [illegible] To Corr. 2-10-83 0.105 Ac

26 " State of Ohio (Hi-Way) [illegible] 0.[illegible] Ac

27 " State of Ohio (Hi-Way) 10-31-72 0.042 Ac

28 " State of Ohio (Hi-Way) 10-31-72 0.[illegible] Ac

29 *[illegible] State of Ohio (Hi-Way) 11-21-72 0.734 Ac

30 *[illegible] State of Ohio (Hi-Way) 11-21-72 0.096 Ac

31 *[illegible] State of Ohio (Hi-Way) 12-12-72 0.36 Ac

32 DROP State of Ohio (Hi-Way) 12-19-72 0.223 Ac

33 *[illegible] State of Ohio (Hi-Way) 1-18-73 0.07[illegible] Ac

34 [illegible] State of Ohio (Hi-Way) 2-22-73 0.083 Ac

35 *[illegible] State of Ohio (Hi-Way) 3-7-73 0.0[illegible] Ac

36 *[illegible] State of Ohio (Hi-Way) 3-7-73 0.077 Ac

37 Drop State Of Ohio (Hi-Way) 3-6-73 0.071 Ac.

O-56-D

RJW TJW 1/12/89