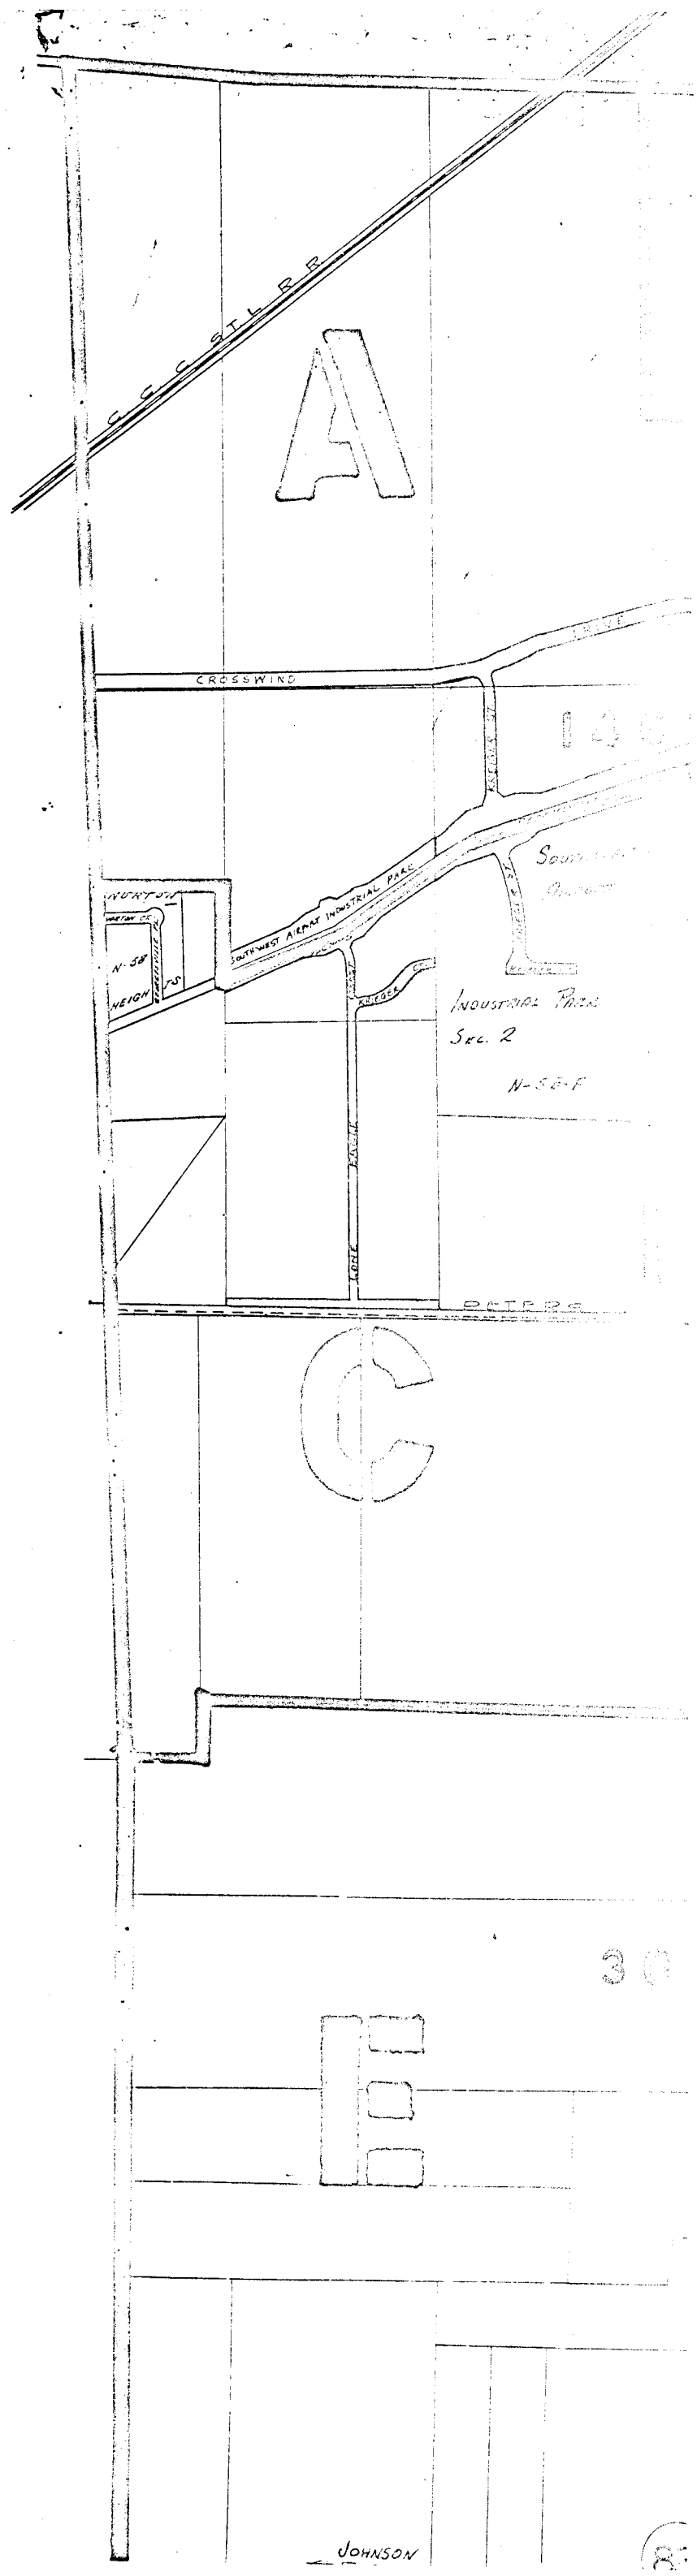
C C C S T L R R
A
CROSSWIND
SOUTHWEST AIRMAT INDUSTRIAL PARK
N-58
HEIGH
TS
INDUSTRIAL PARK
SEC. 2
N-58-F
KOLE
KRIEGER
DETPRC
C
JOHNSON

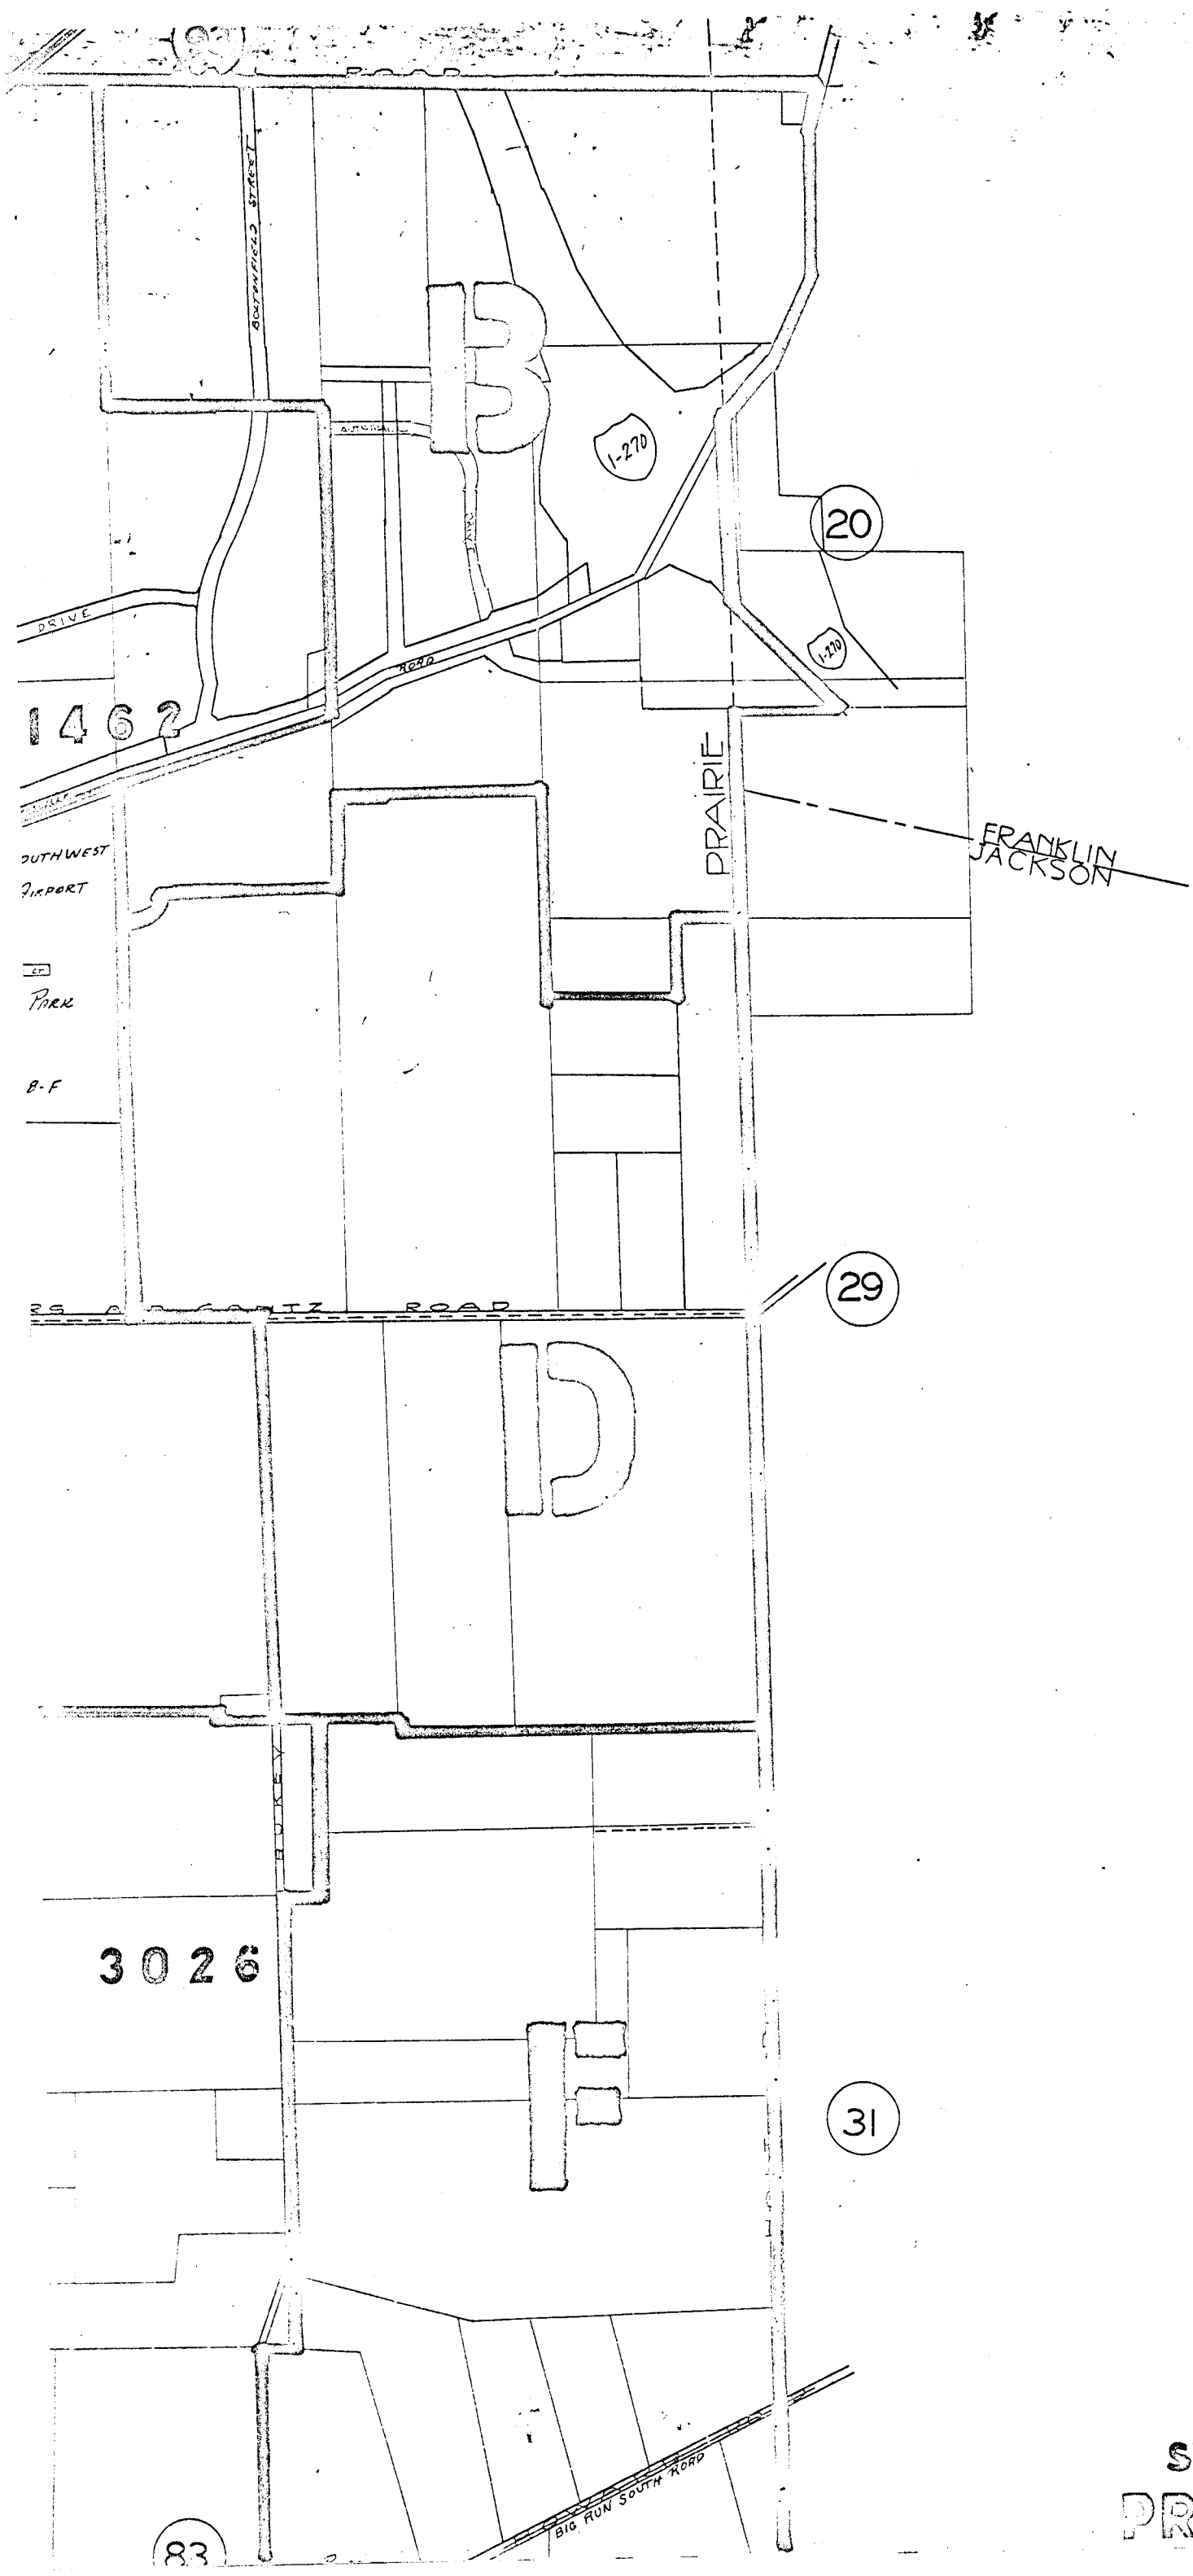

SHEET NO. 9

PRAIRIE TP. 1388