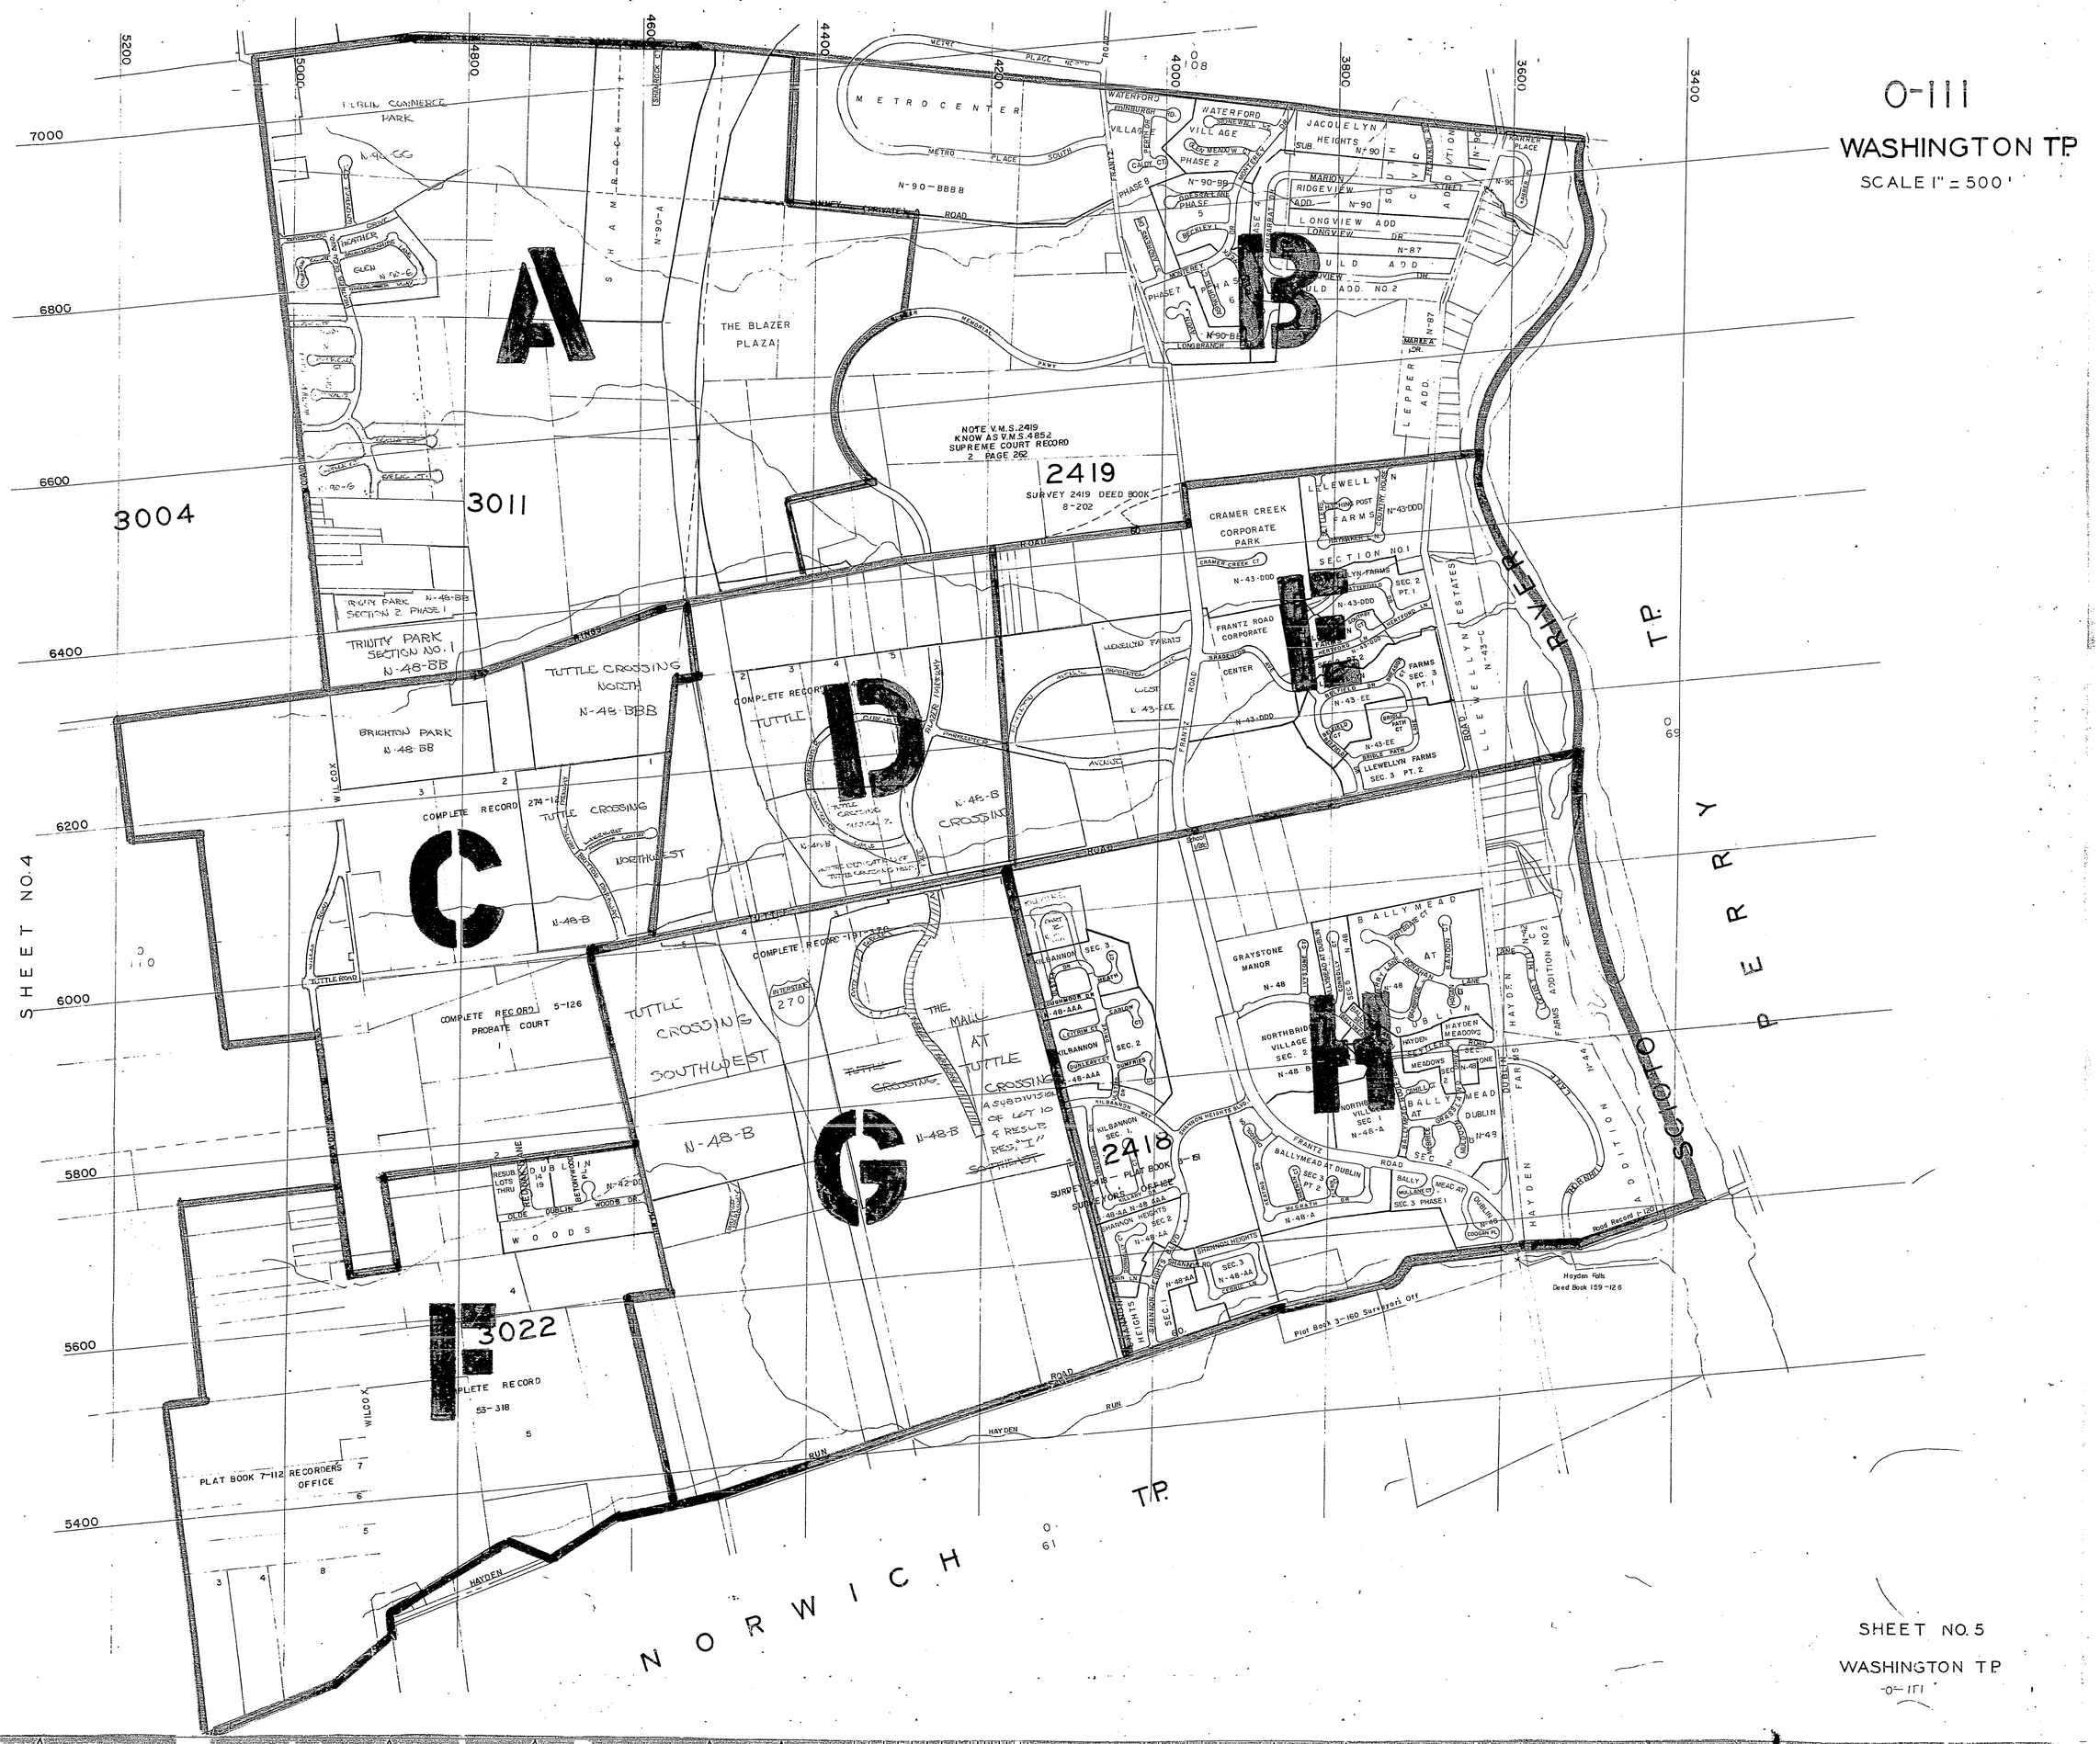
O-111
WASHINGTON T.P.
SCALE 1" = 500'
SHEET NO. 4
SHEET NO. 5
WASHINGTON T.P.
-O-111
NORWICH T.P.
SCIOTO RIVER
METRO CENTER
THE BLAZER PLAZA
NOTE V.M.S. 2419 KNOW AS V.M.S. 4852 SUPREME COURT RECORD 2 PAGE 262
2419
SURVEY 2419 DEED BOOK 8-202
2418
PLAT BOOK 8-61
3004
3011
3022
TRINITY PARK SECTION NO. 1 N-48-BB
BRIGHTON PARK N-48-BB
TUTTLE CROSSING NORTH N-48-BBB
TUTTLE CROSSING NORTHWEST
TUTTLE CROSSING SOUTHWEST
THE MALL AT TUTTLE CROSSING
CRAMER CREEK CORPORATE PARK
FRANTZ ROAD CORPORATE CENTER
LLEWELLYN FARMS SECTION NO. 1
LLEWELLYN FARMS SEC. 3 PT. 1
LLEWELLYN FARMS SEC. 3 PT. 2
GRAYSTONE MANOR
NORTHBRIDGE VILLAGE SEC. 2
NORTHBRIDGE VILLAGE SEC. 1
BALLYMEAD AT DUBLIN
HAYDEN FALLS
Deed Book 159-126
Plat Book 3-160 Surveyors Off
PLAT BOOK 7-112 RECORDERS OFFICE
COMPLETE RECORD 5-126 PROBATE COURT
COMPLETE RECORD 53-318
COMPLETE RECORD 274-12
COMPLETE RECORD 181-276
PUBLIC COMMERCE PARK
WATERFORD VILLAGE
JACQUELYN HEIGHTS SUB
MARION RIDGEVIEW ADD.
LONGVIEW ADD
LEPPER ADD.
LLEWELLYN ESTATES
HAYDEN FARMS ADDITION NO. 2
HAYDEN RUN
FRANTZ ROAD
TUTTLE ROAD
WILCOX
HAYDEN RUN ROAD