5750 Chandler Court
Westerville, OH 43082
E-Mail: hoyssinc@aol.com
Phone (614) 895-1922
Survey Fax (614) 895-1949
Construction Fax (614) 895-9549

HOY SURVEYING SERVICES, INC.

Order No.

0-62-C Norwich Twp

CERTIFIED TO MICHAEL A. & CHRISTINA L. WINGENFIELD

COUNTY OF FRANKLIN

LENDER N / A

P.B. 89 PG. 5 ORV. 199811240302325

BUYER _____ SCALE 1"=20' DATE JULY 26, 2002 DRN SJH CH _____

PLAT OF 0.0057 ACRES OUT OF LOT NUMBER 8 OF WESTBROOKE PARK SECTION 1, CITY OF COLUMBUS, COUNTY OF FRANKLIN, STATE OF OHIO.

SCALE: 1" = 20'

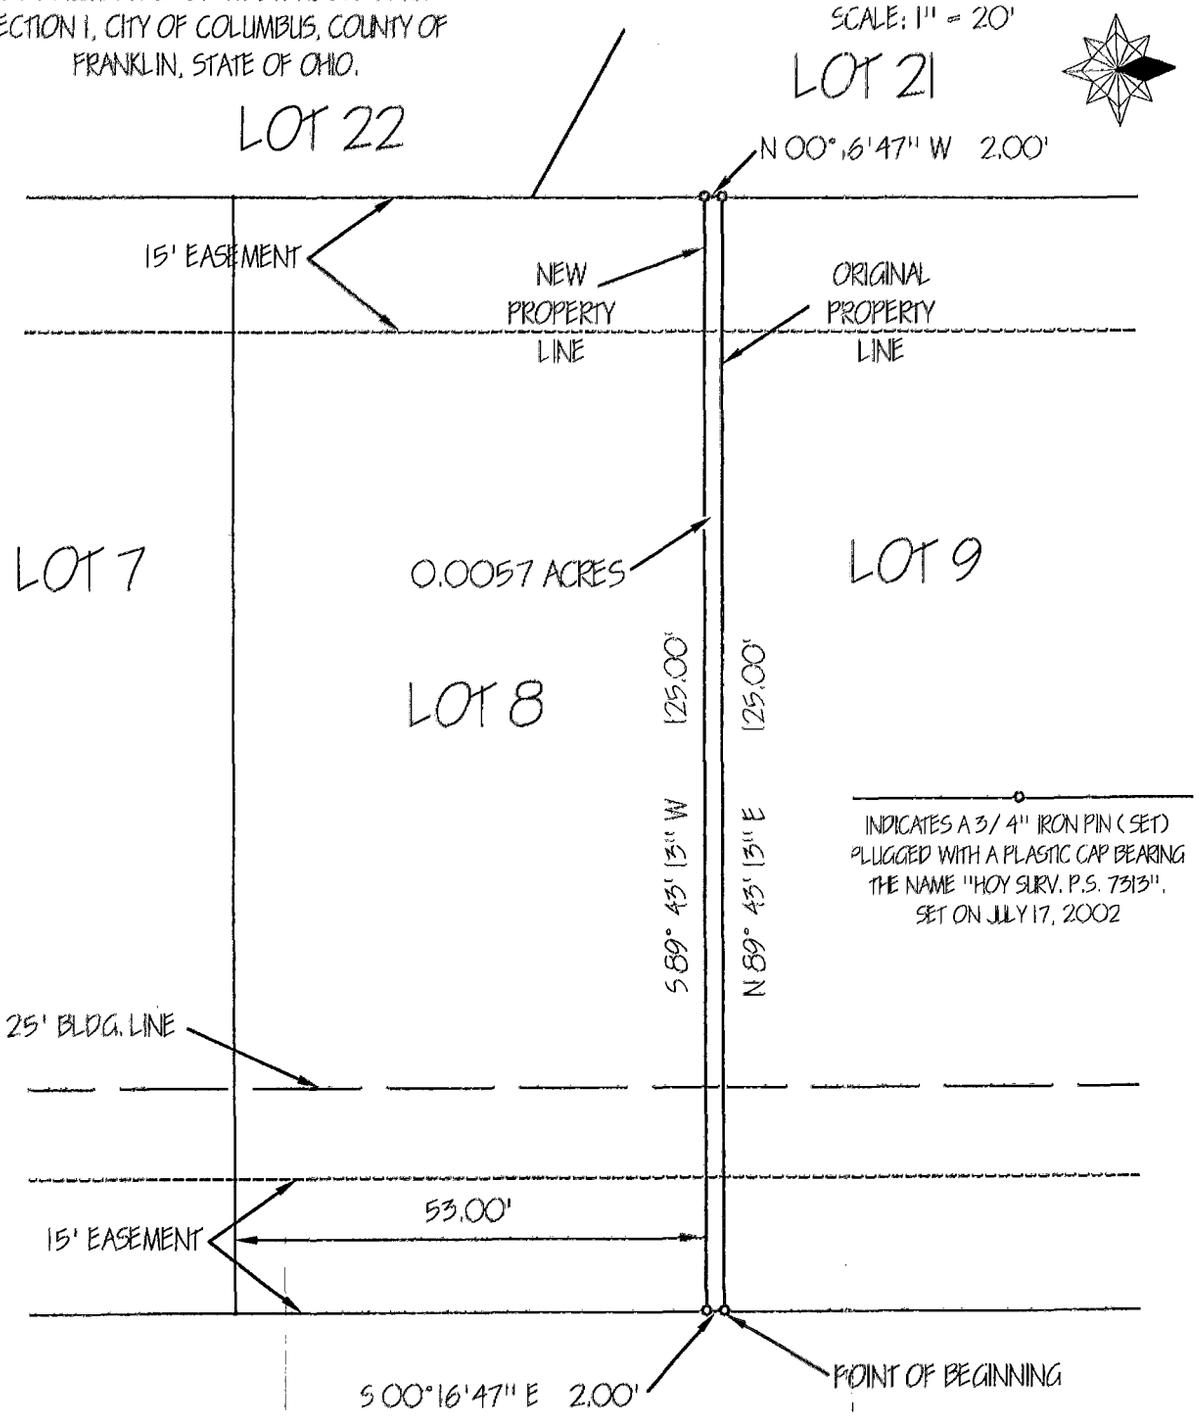

We hereby certify that the foregoing **BOUNDARY SURVEY** was prepared in accordance with Chapter 4733-37, Ohio Administrative Code, pursuant to Chapter 119 of the Ohio Revised Code.

BASIS OF BEARINGS: THE BEARINGS SHOW ON THIS PLAT ARE INTENDED TO CORRESPOND WITH THOSE SHOWN ON THE PLAT OF WESTBROOKE PARK SECTION 1, OF RECORD IN PLAT BOOK 89, PAGE 5, RECORDER'S OFFICE, FRANKLIN COUNTY, OHIO.

By _____

DATE: JULY 26, 2002

STATE OF OHIO
Steven J. Hoy
7313
REGISTERED
PROFESSIONAL SURVEYOR

1785325