SURVEY OF ACREAGE PARCEL
LOCATED IN VIRGINIA MILITARY SURVEY NO. 6641
CITY OF COLUMBUS, FRANKLIN COUNTY, OHIO

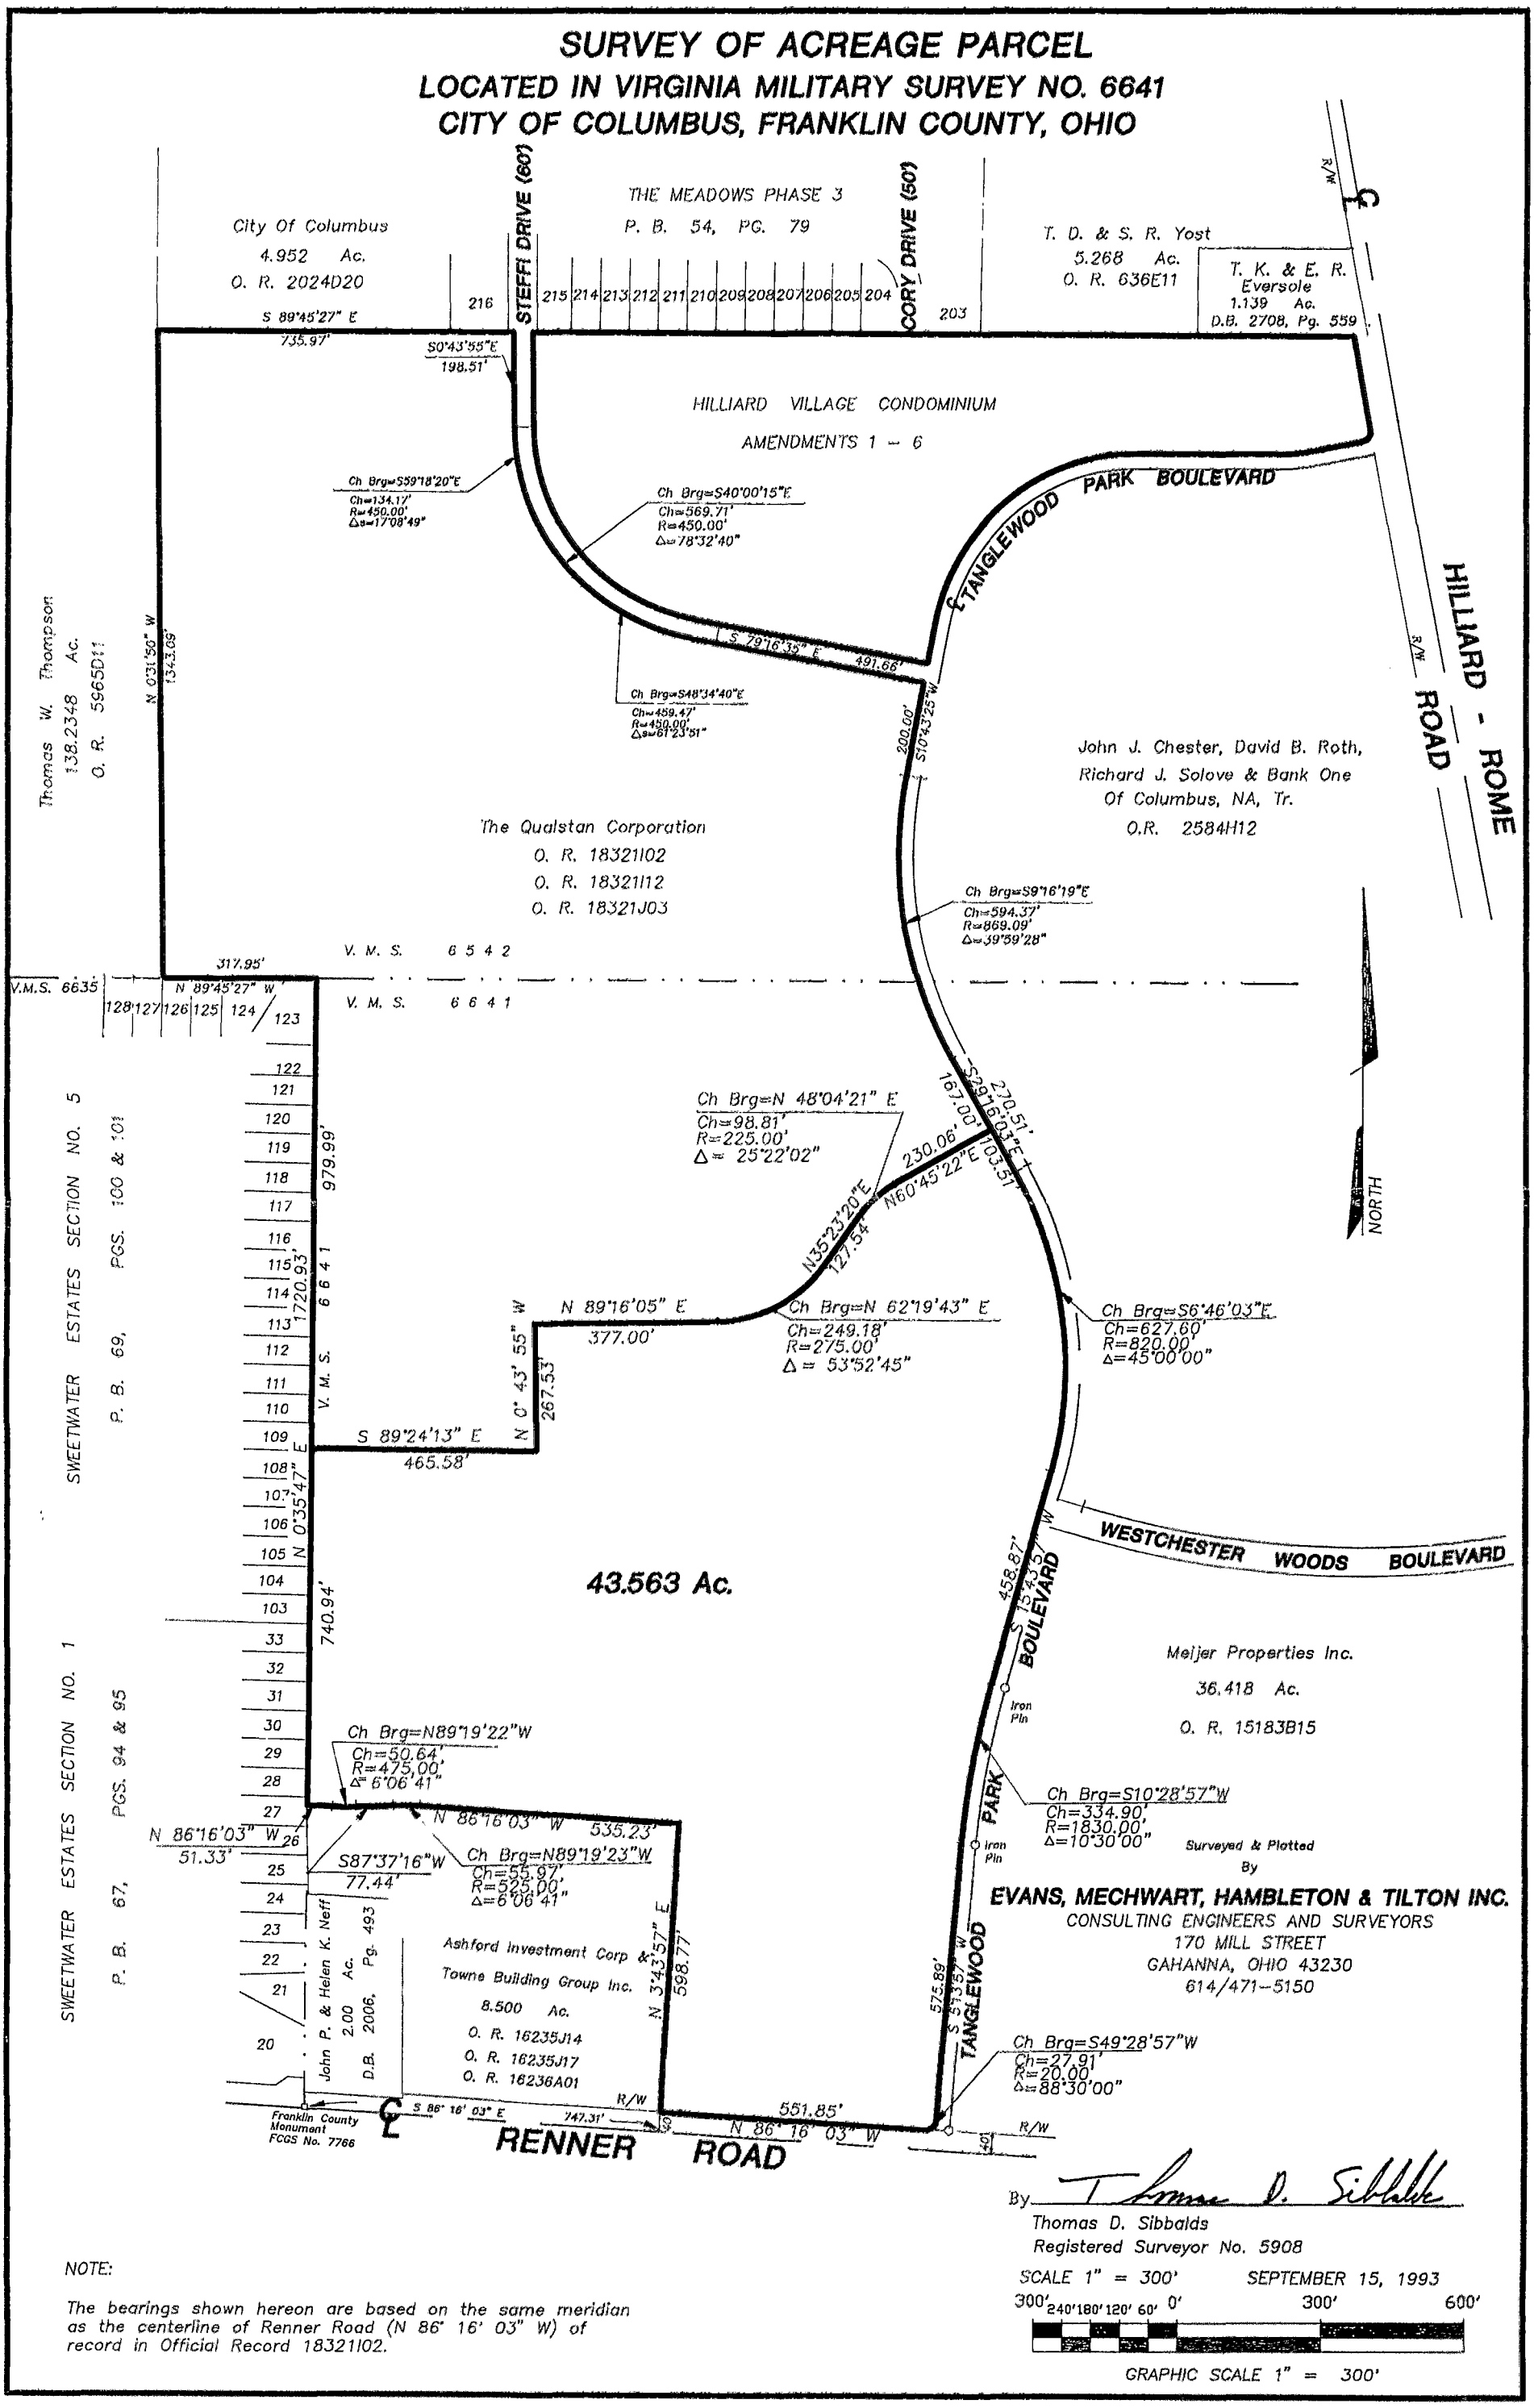

By Thomas D. Sibbalds

Thomas D. Sibbalds
Registered Surveyor No. 5908

SCALE 1" = 300' SEPTEMBER 15, 1993

300' 240' 180' 120' 60' 0' 300' 600'

GRAPHIC SCALE 1" = 300'

NOTE:

The bearings shown hereon are based on the same meridian as the centerline of Renner Road (N 86° 16' 03" W) of record in Official Record 18321I02.