79E7175

0-89-A

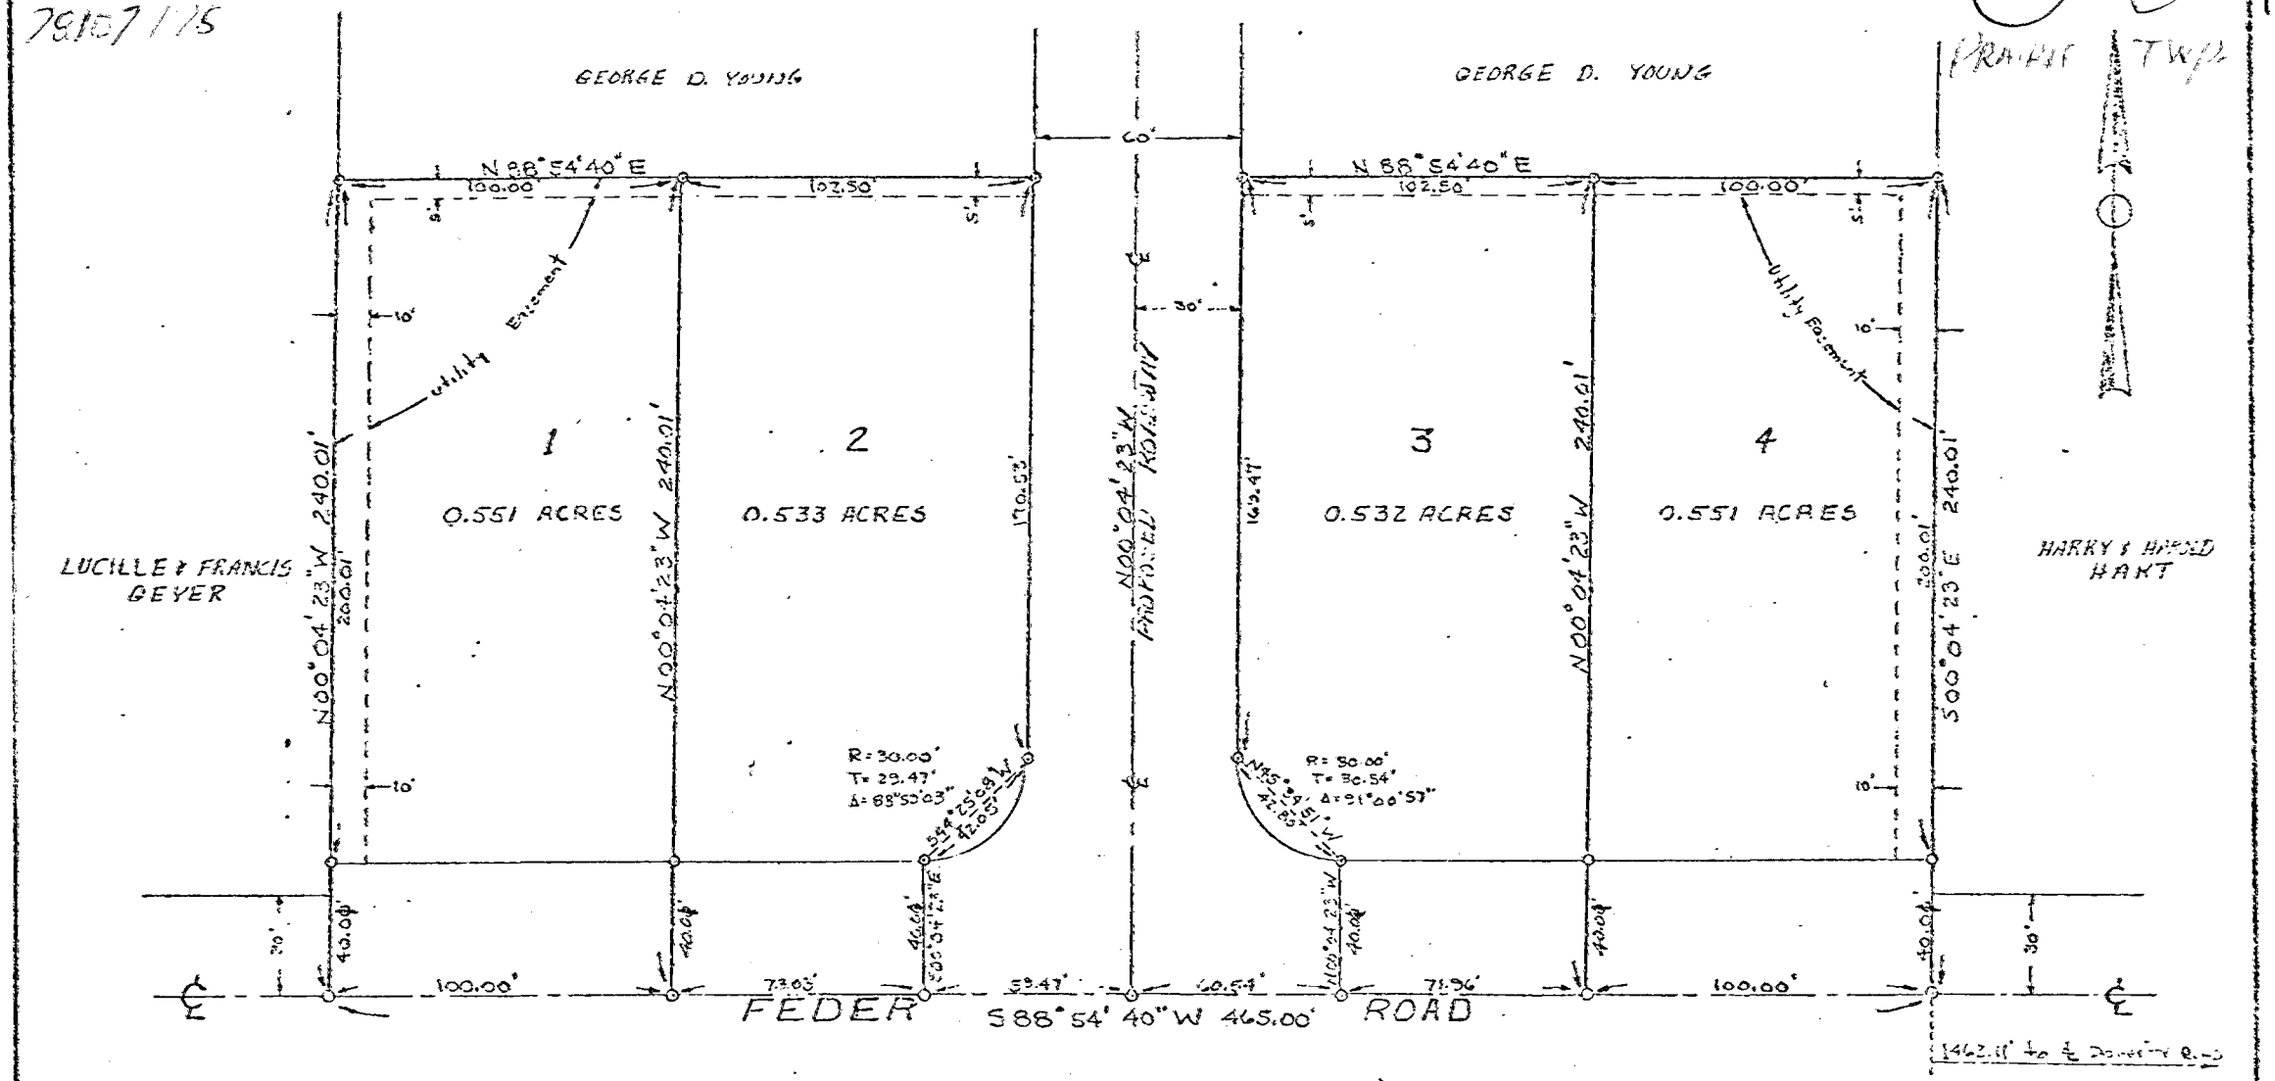

FOR: George D. Young

REVISIONS			THE THOMAS ERIC NEERING & SURVEYING CO.
NO	DATE	BY	3023 Sullivan Avenue – Columbus, Ohio 43202
1			PLAT OF SURVEY
2			of lots located in the State of Ohio, Franklin County, Grant Twp. Section 1 – Part of Lot 6
3			DRAWN BY R.W.C. / SCALE 1" = 40' / MATERIAL REF # 574-72
4			CHK'D / DATE Nov. 8, 1972 / DRAWING NO E-434
			TRACED / APP'D

Residual Survey PLOT

1520 120 048 063 W. FEDER RD 1973 0891 003