0-89-A

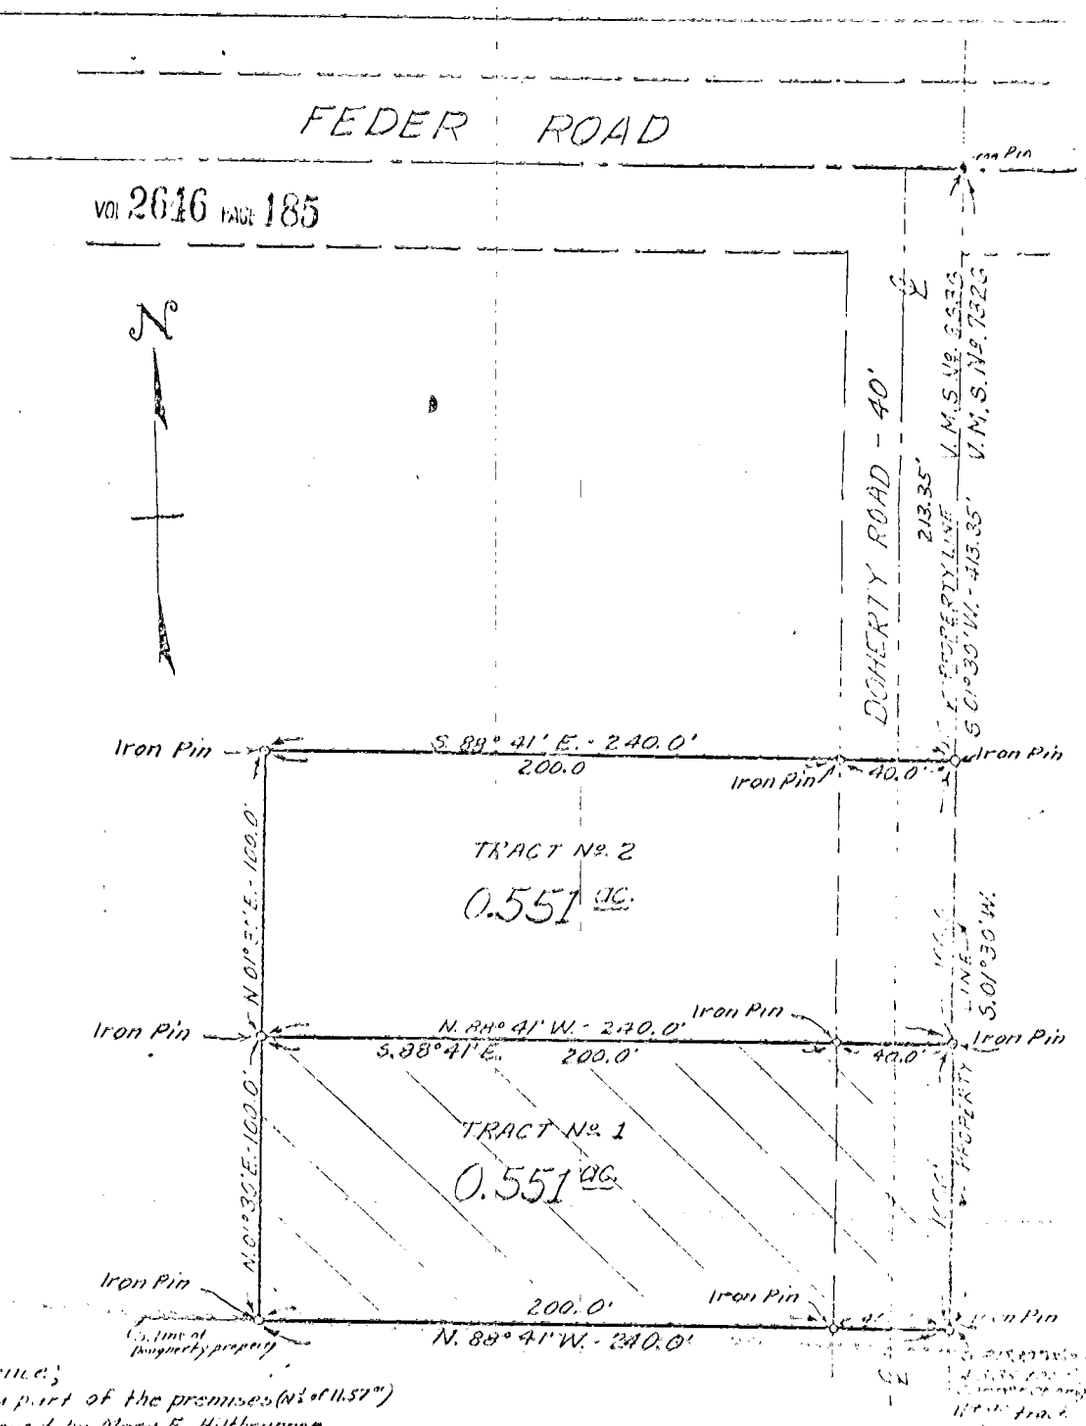


Reference;
Being a part of the premises (No. of 11.57 ac.) as conveyed by Mary E. Hilbrunner to Walter E. & Thelma I. Dougherty as shown of record in Deed Book 1315, page 554, Franklin County, Ohio, records.

NOTE:
East Property Line of Tracts 1 & 2 is the East Right of Way Line of Doherty Road.

SURVEY OF TWO - 0.551 AC. TRACTS
HEREIN CALLED TRACT No. 1 & TRACT No. 2
SURVEY No. 6636 - VIRGINIA MILITARY LANDS
PRAIRIE TWP. FRANKLIN COUNTY OHIO
SCALE: 1" = 50' APRIL, 1965

SURVEYED FOR
MR. WALTER E. DOUGHERTY

Registered Surveyor

15220 1210 0119 0554 16 FEDER RD 19651 08891 003