SURVEY OF ACREAGE PARCEL

Located In Virginia Military Survey Nos. 6641 & 6542

City Of Columbus, Franklin County, Ohio

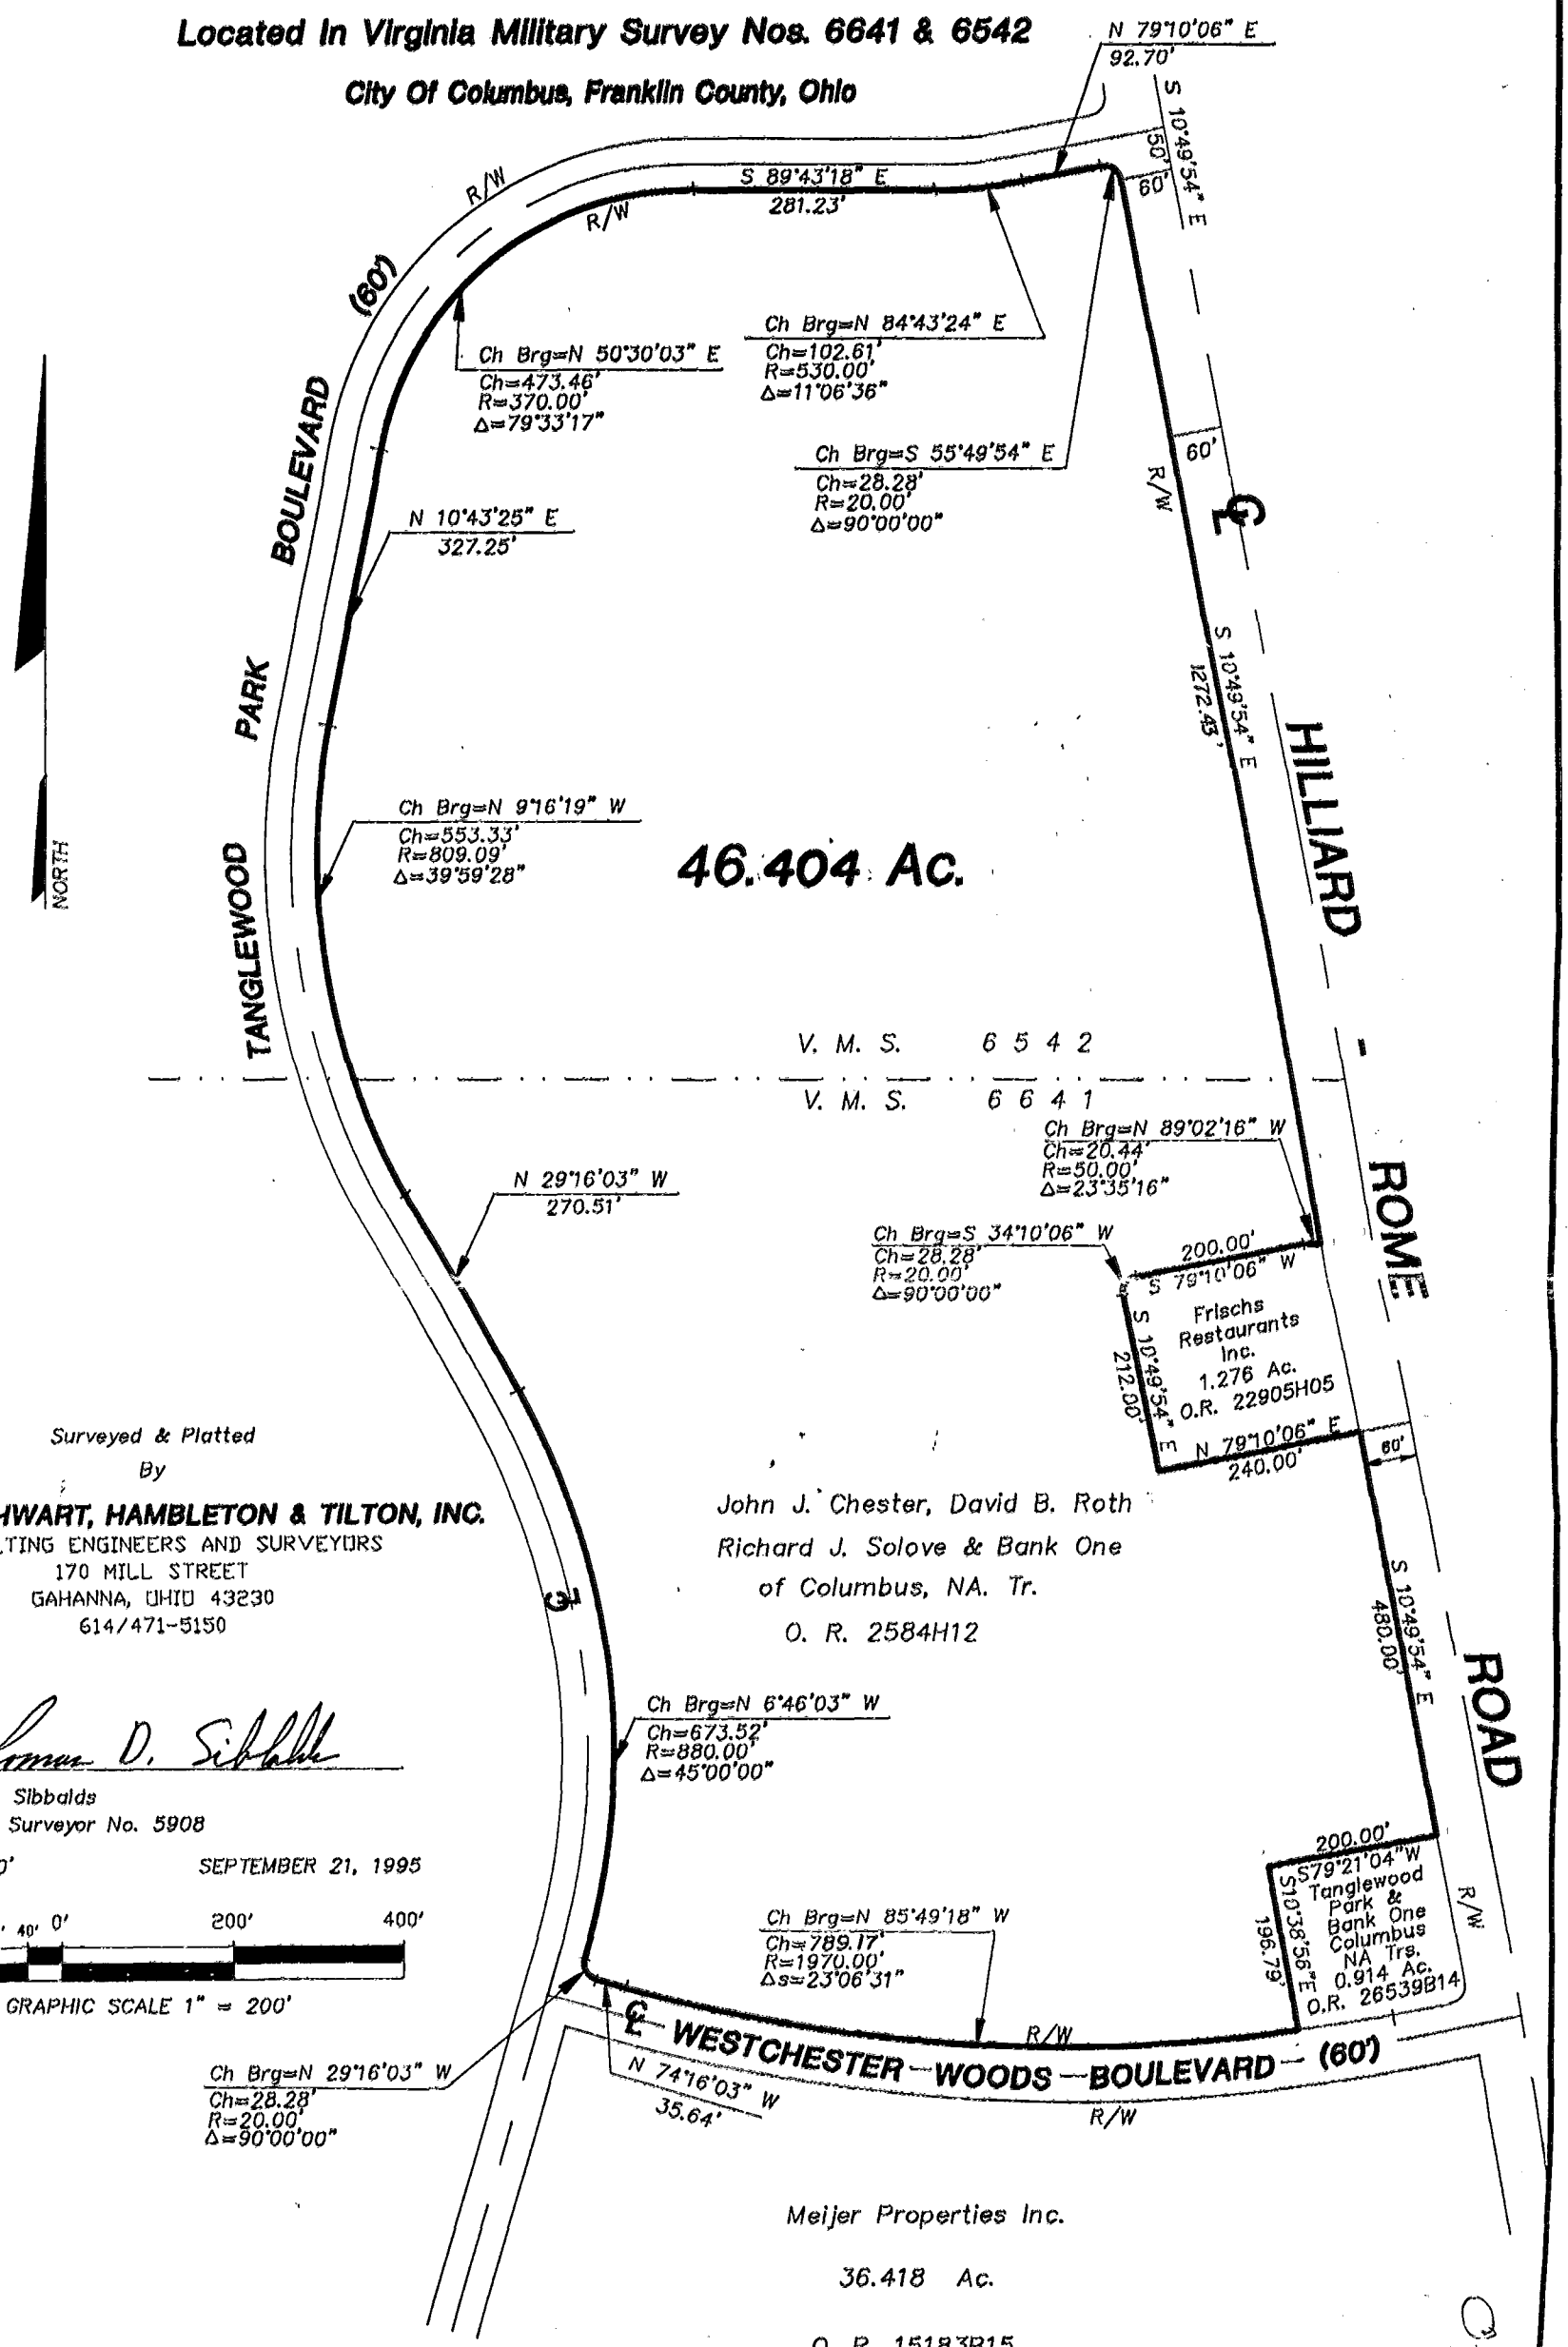

Surveyed & Platted
By

EVANS, MECHWART, HAMBLETON & TILTON, INC.
CONSULTING ENGINEERS AND SURVEYORS
170 MILL STREET
GAHANNA, OHIO 43230
614/471-5150

By Thomas D. Sibbalds
Thomas D. Sibbalds
Registered Surveyor No. 5908

SCALE 1" = 200' SEPTEMBER 21, 1995

200' 160' 120' 80' 40' 0' 200' 400'

GRAPHIC SCALE 1" = 200'

NOTE :
The bearings shown hereon are based on a meridian in a bearing system in which the centerline of [illegible]

C-640