SURVEY OF ACREAGE PARCEL

Located In Virginia Military Survey Nos. 6542

City Of Columbus, Franklin County, Ohio

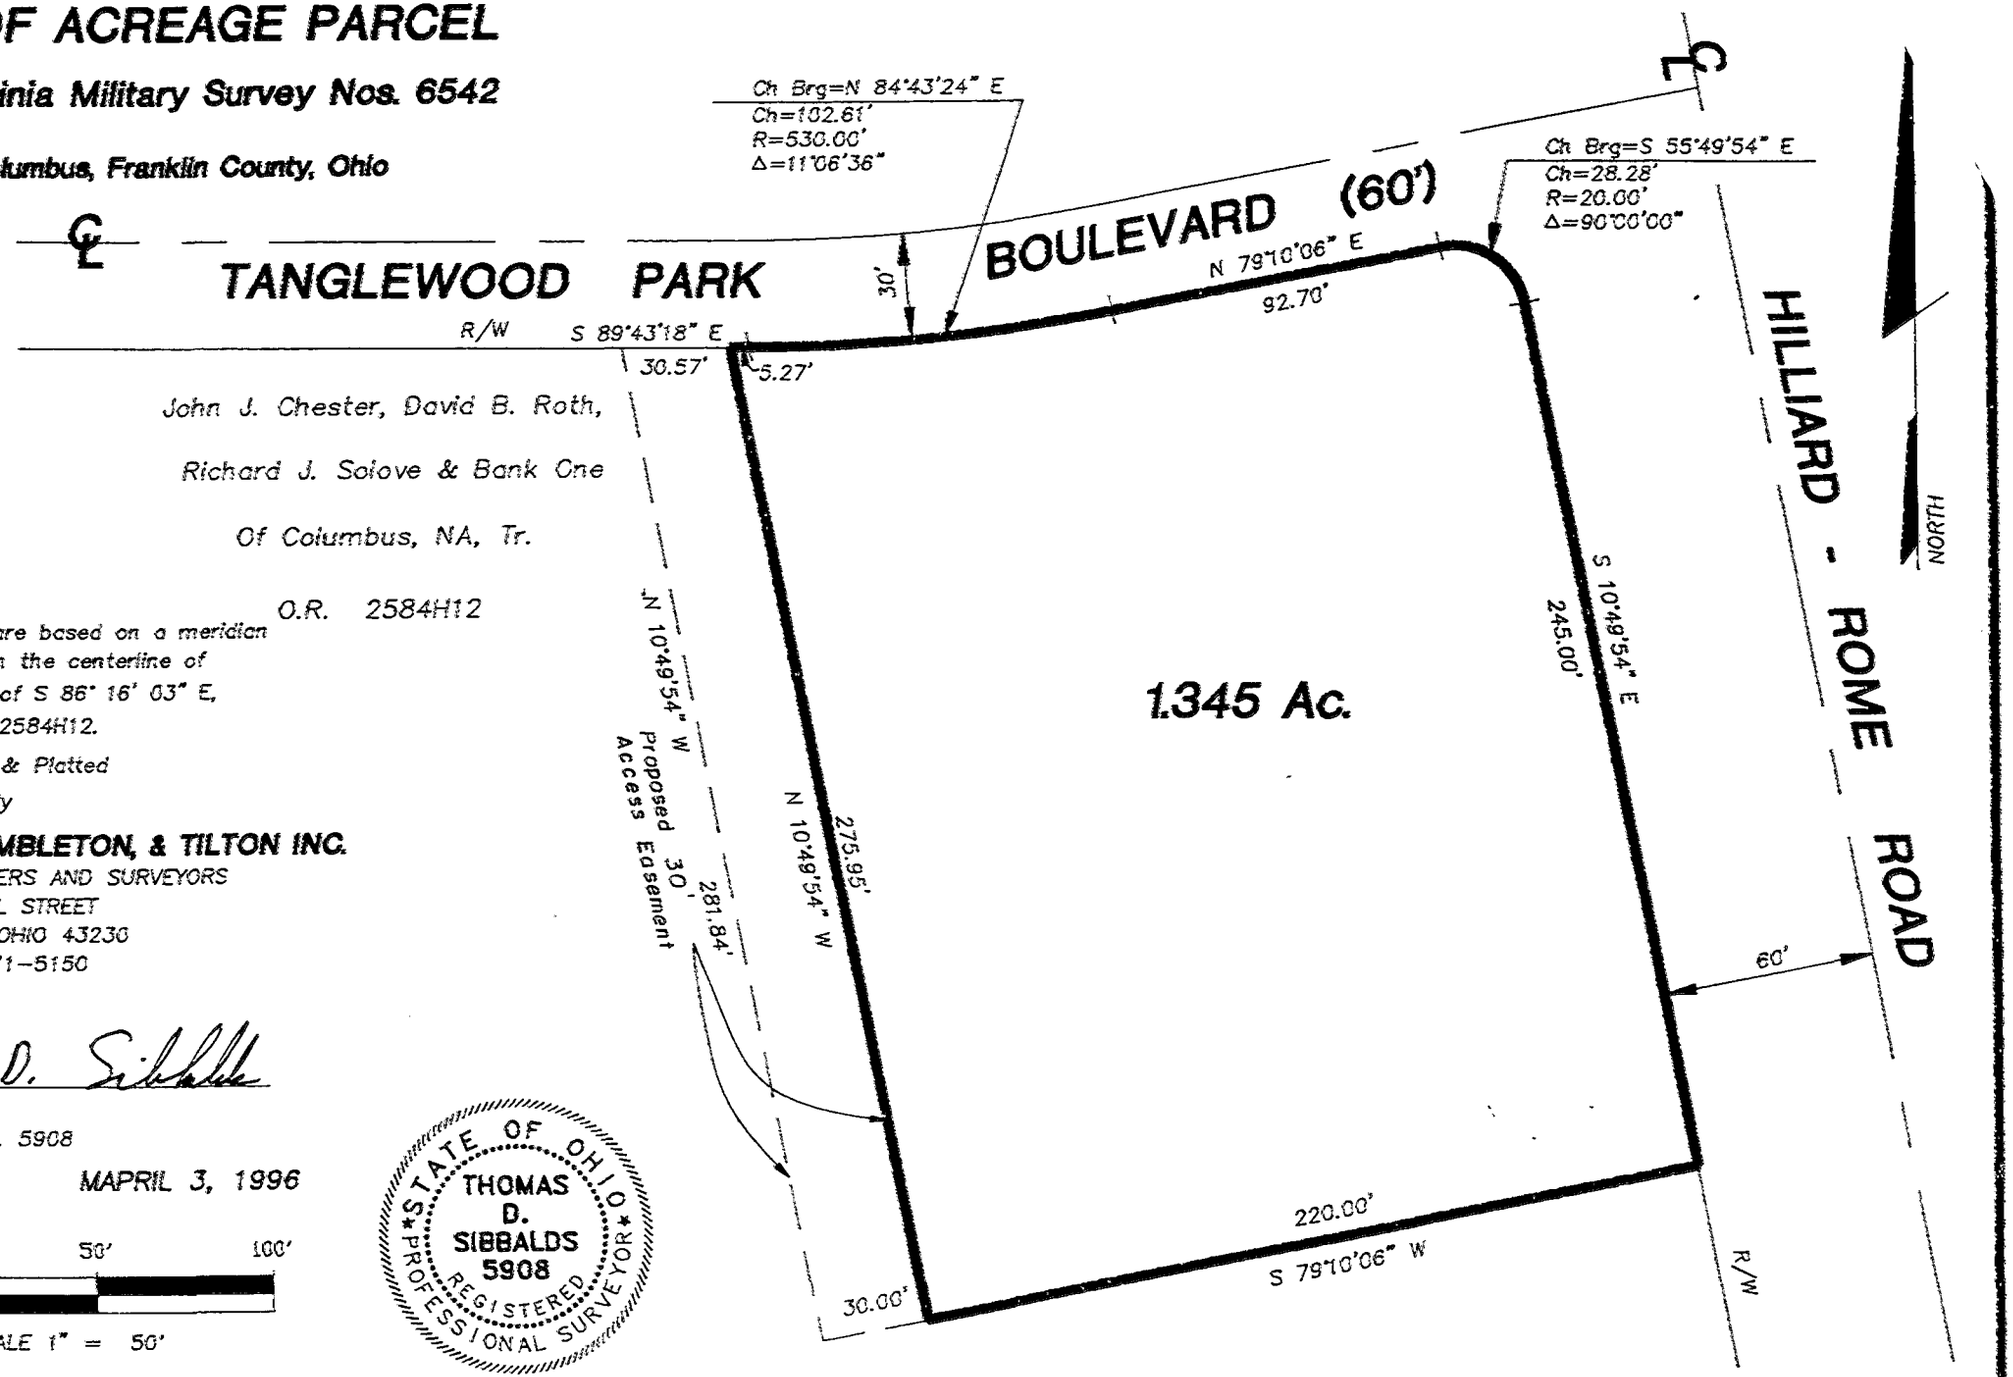

John J. Chester, David B. Roth,

Richard J. Solove & Bank One

Of Columbus, NA, Tr.

O.R. 2584H12

NOTE :

The bearings shown hereon are based on a meridian in a bearing system in which the centerline of Renner Road has a bearing of S 86° 16' 03" E, of record in Official Record 2584H12.

Surveyed & Platted

By

EVANS, MECHWART, HAMBLETON, & TILTON INC.

CONSULTING ENGINEERS AND SURVEYORS
170 MILL STREET
GAHANNA, OHIO 43230
614/471-5150

By Thomas D. Sibbalds

Thomas D. Sibbalds
Registered Surveyor No. 5908

SCALE 1" = 50' MAPRIL 3, 1996

50' 40' 30' 20' 10' 0' 50' 100'

GRAPHIC SCALE 1" = 50'

STATE OF OHIO
THOMAS D. SIBBALDS 5908
REGISTERED PROFESSIONAL SURVEYOR

TANGLOTS.DWG