JOHN P. APEL

PROFESSIONAL ENGINEER & SURVEYOR

781 SOUTH BOYS AVENUE COLUMBUS, OHIO 43204

Norwich Twp

DATE 11-15-68 NORWICH TOWNSHIP

O-65-A

VMS 3316

O-65-A

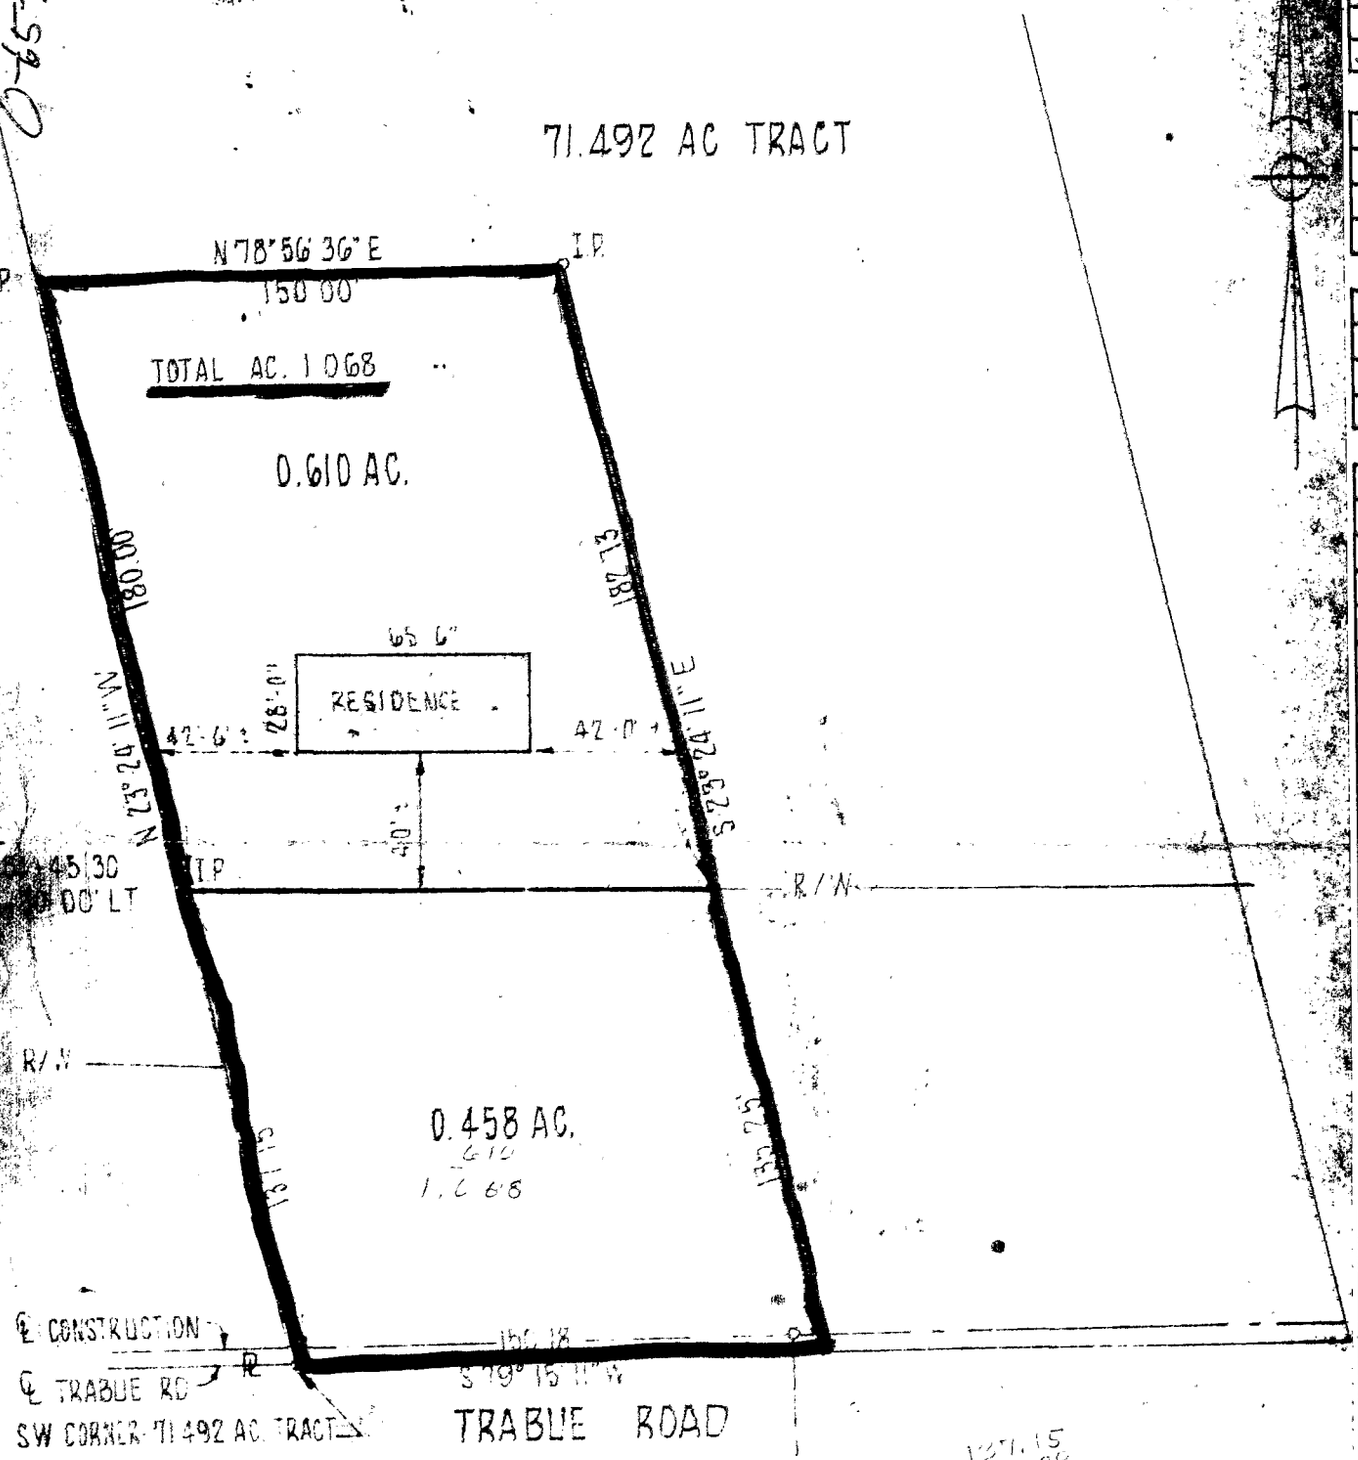

I HEREBY CERTIFY THAT THE FOREGOING DRAWING WAS PREPARED FROM AN ACTUAL SURVEY OF THE PREMISES AND CORRECTLY SHOWS THE LOCATION OF THE BOUNDARIES

PLAT OF SURVEY OF
1.068 ACRE TRACT OUT OF THE
CHARLES P CONRAD 71.492 ACRE
TRACT ON TRACT TRABUE RD

FOR
CHARLES P. CONRAD

REGISTERED ENGINEER & SURVEYOR

SCALE	ORDER NO.	DRAWING NO.
1" = 50'	112-68	