7610700

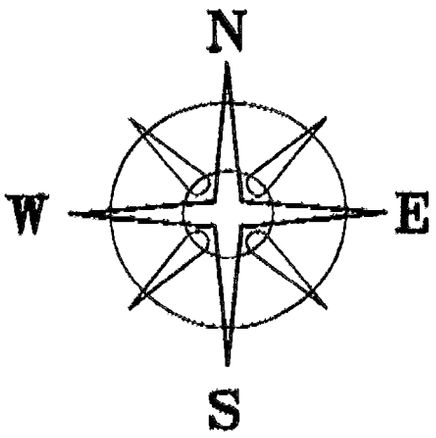

BEARINGS BASED ON THE ℄ OF U.S. 40 (N 86°54'00"E) AS DESCRIBED IN INST. # 32054F07.

LEGEND

△ 5/8" ø REBAR & YELLOW PLASTIC CAP STAMPED "HEDGES S-6074" (FD.)

○ 5/8" ø REBAR & YELLOW PLASTIC CAP STAMPED "COTTRILL 6858" (SET)

ALL MONUMENTS FOUND OR SET ARE IN GOOD CONDITION UNLESS OTHERWISE NOTED.

⬭ TAX MAP PARCEL NUMBER

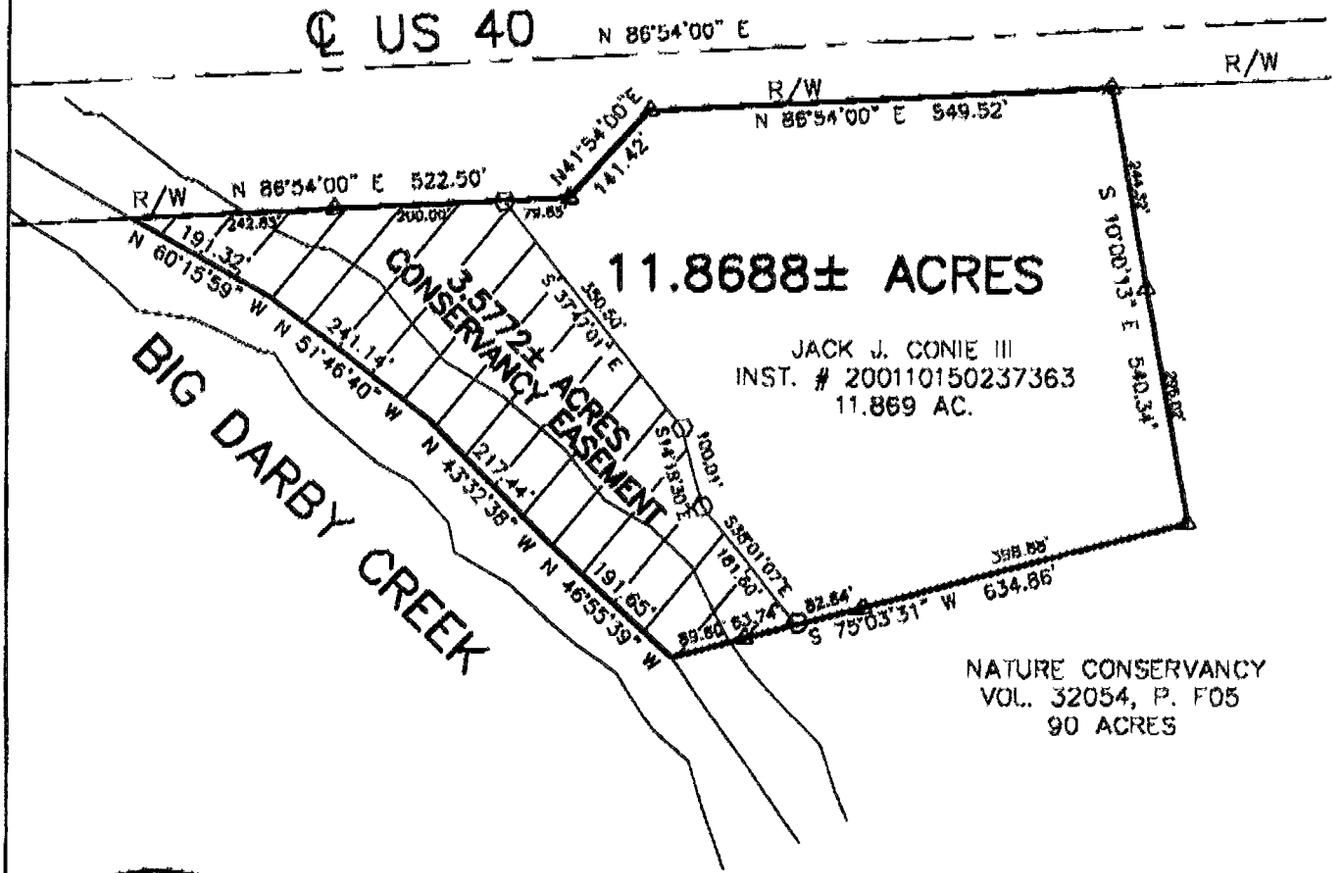

STATE OF OHIO
JAMES R. COTTRILL 6858
REGISTERED SURVEYOR

JOB # S020914 F.B. # 31 DATE DWN.: 11-07-02

PLAT OF:

EASEMENT, PRAIRIE TOWNSHIP, FRANKLIN COUNTY, OHIO. SURVEYED FOR NATURE CONSERVANCY.

SCALE: 1"= 200'

200' 100' 0 200'

JAMES R. COTTRILL P.S.
8256 S.R. 207 N.E. MT.STERLING, OHIO 43143
PH. (740) 869-3811

CREW: EM, MW DWN. BY: RC CHK. BY:

I HEREBY CERTIFY THIS PLAT DEPICTS AN ACTUAL FIELD SURVEY PERFORMED BY JAMES R. COTTRILL P.S. #6858.

James R. Cottrill 11-8-02
DATE

O-91-A PRAIRIE Twp.