JERRY A. MALOTT SURVEYING Co.

6810 East Main Street ~ Suite 101, Reynoldsburg, Ohio 43068 (614) 577-0957

FOR: B.J. ROACH

BOUNDARY SURVEY

1996-MAY-LUKENS9

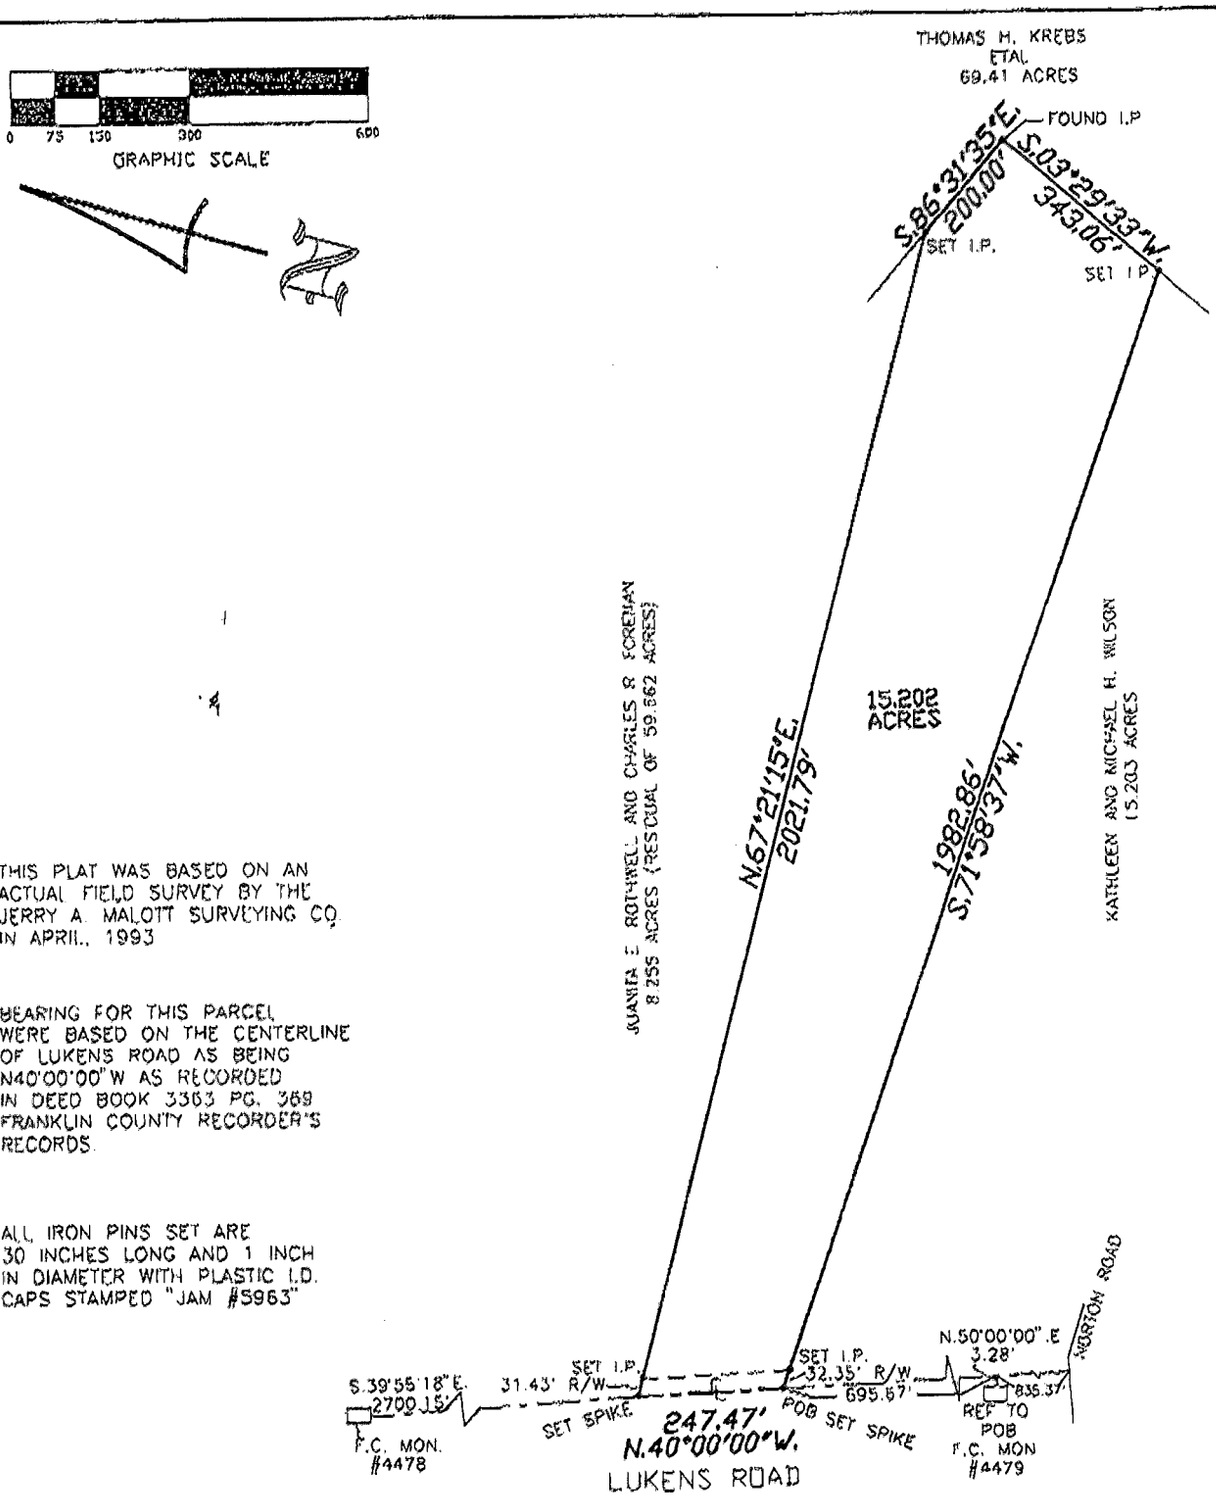

THIS PLAT WAS BASED ON AN ACTUAL FIELD SURVEY BY THE JERRY A. MALOTT SURVEYING CO. IN APRIL, 1993

BEARING FOR THIS PARCEL WERE BASED ON THE CENTERLINE OF LUKENS ROAD AS BEING N40°00'00"W AS RECORDED IN DEED BOOK 3363 PG. 369 FRANKLIN COUNTY RECORDER'S RECORDS.

ALL IRON PINS SET ARE 30 INCHES LONG AND 1 INCH IN DIAMETER WITH PLASTIC I.D. CAPS STAMPED "JAM #5963"

STATE OF OHIO
JERRY A. MALOTT
PS-5963
REGISTERED
PROFESSIONAL SURVEYOR

BY Jerry A. Malott
Professional Surveyor
JERRY A. MALOTT

SCALE 1" = 300' DATE 05/96

LOCATION State of Ohio, County of Franklin, Township of Pleasant, Being 15.202 acres, and being part of the lands described in Deed Book 3363 page 369, Franklin County Recorder's Records.