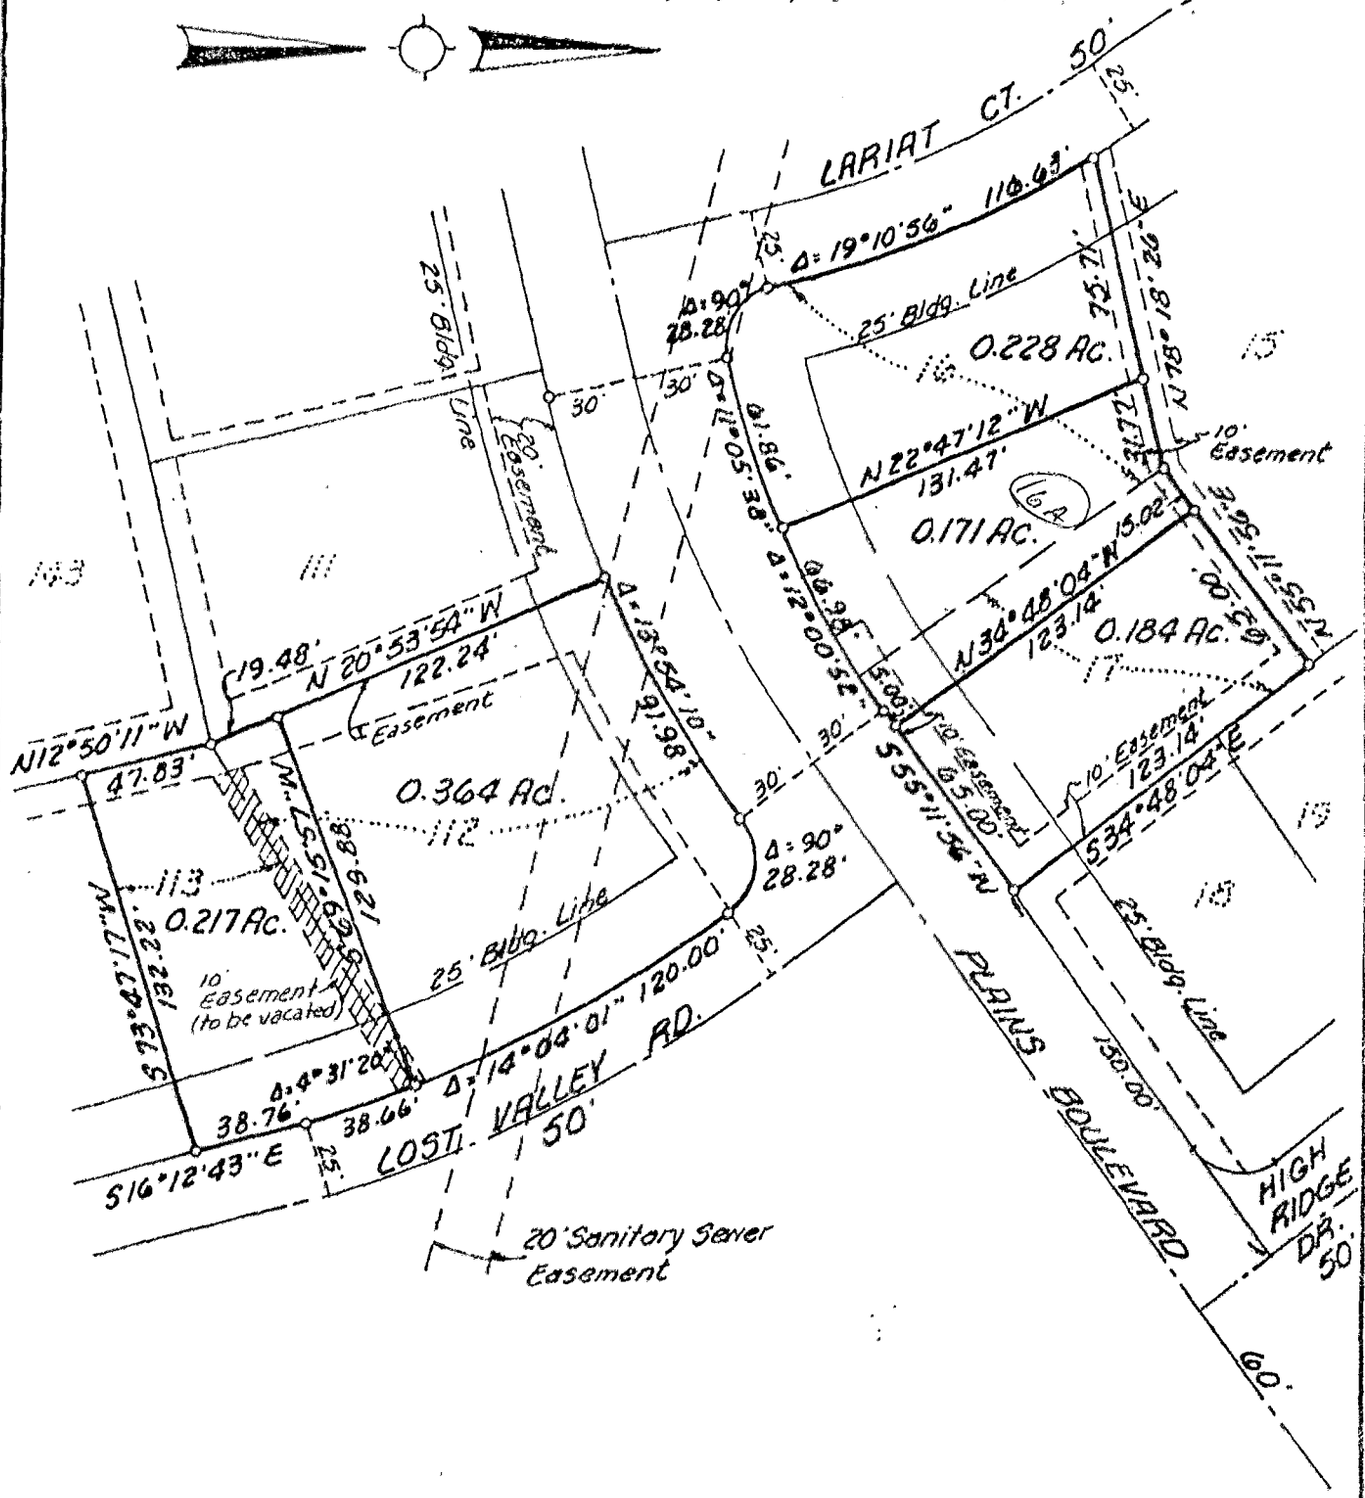

EXHIBIT
OF
LOT SPLITS
WESTERN HILLS, SECT. 1
P.B. 53 Pg. 85 & 86
FOR
BEASLEY INDUSTRIES, INC.
Scale: 1"=60' June 20, 1979
prepared by:

r. d. zande & associates, ltd.
consulting engineers
cincinnati ohio

Note:
The foregoing plat was prepared from records only and not an actual field survey.

DRN
CKD
JOB 2016