EVANS MECHWART HAMBLETON & TILTON, INC.

CONSULTING ENGINEERS — SURVEYORS
GAHANNA, OHIO

SURVEY OF 0.018 ACRE PART OF RESERVE "C" OF WINDSONG
LOCATED IN FARM LOT 48, SECTION 2, TOWNSHIP 2, RANGE 18,
UNITED STATES MILITARY LANDS,
CITY OF COLUMBUS, COUNTY OF FRANKLIN, STATE OF OHIO

SCALE 1" = 40'

O = Iron Pin
September 23, 1985

DEED BOOK _____, PAGE _____
PLAT BOOK 56, PAGE 40

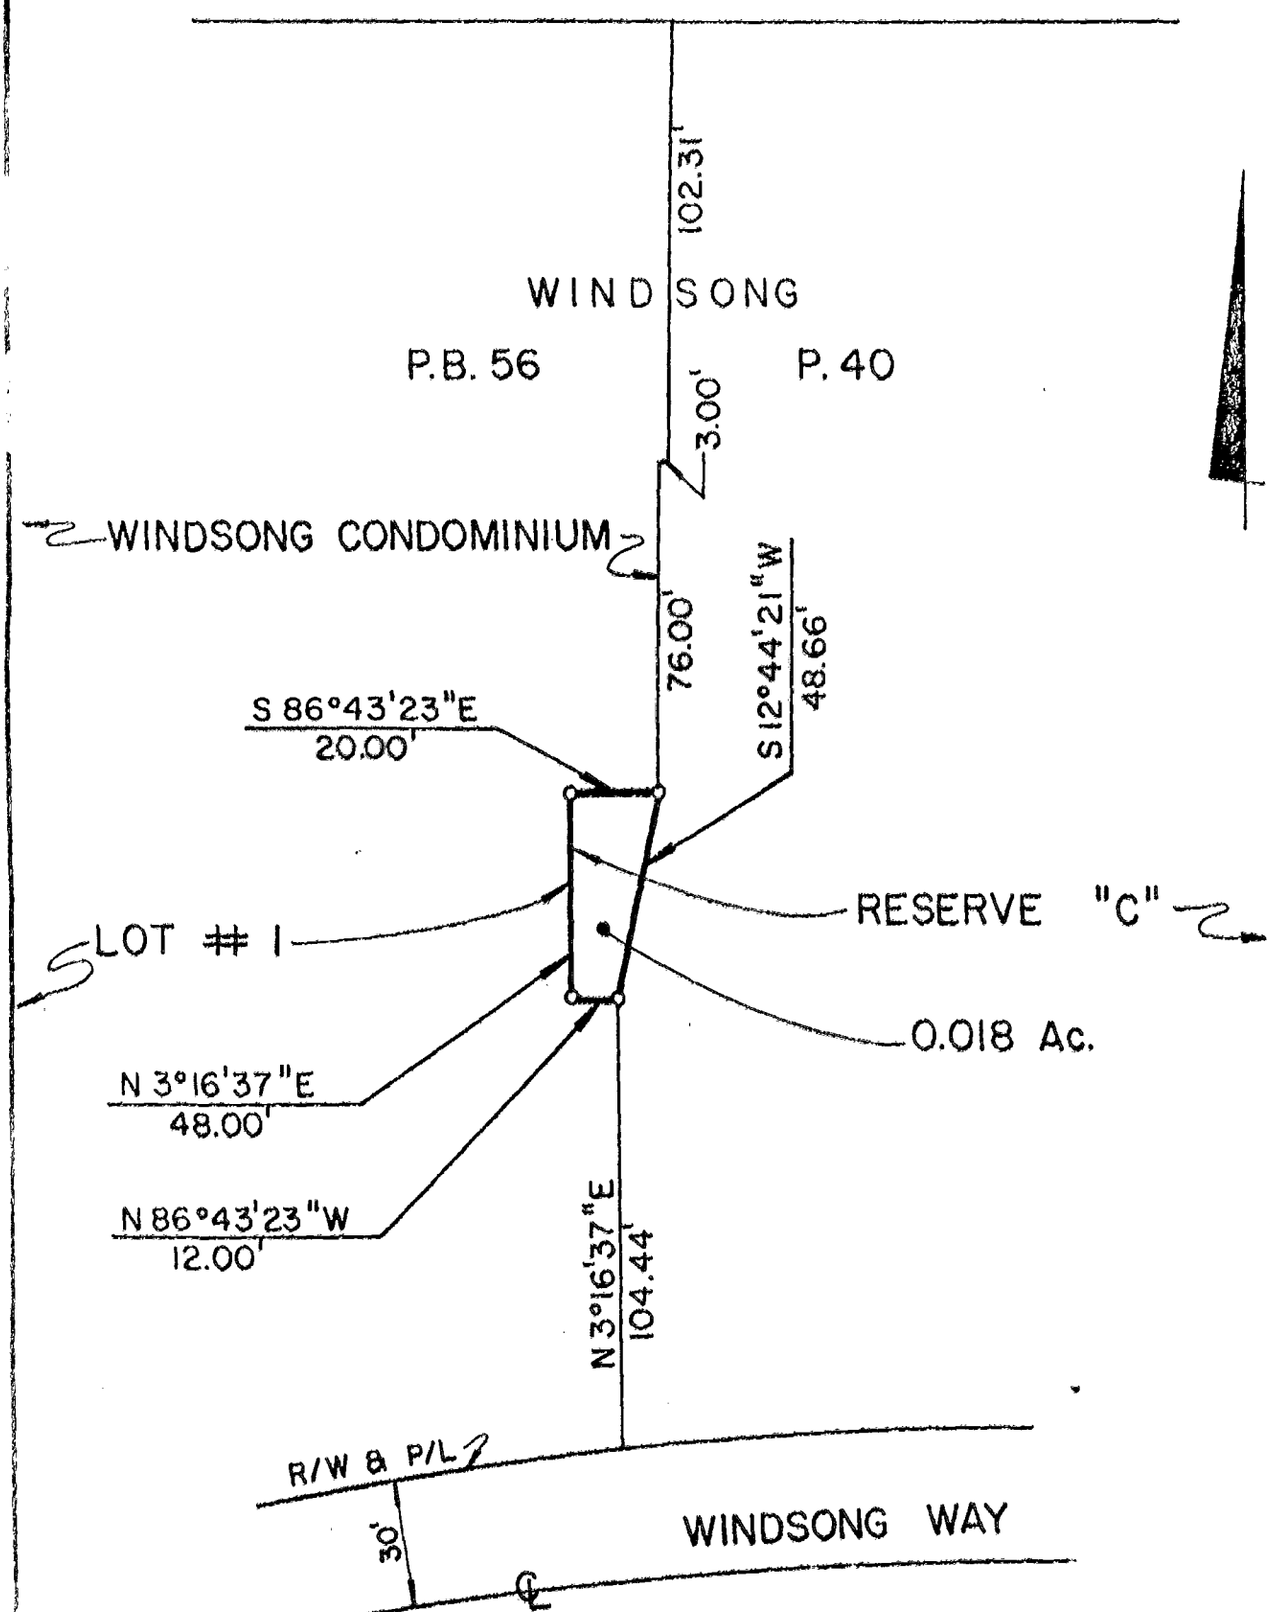

We hereby certify that the foregoing plat was prepared from an actual survey of the premises and shows the location of the boundaries

EVANS MECHWART HAMBLETON & TILTON, INC.

BY Felix R. Dorok

Registered Surveyor No. 5561