EVANS MECHWART HAMBLETON & TILTON, INC.

CONSULTING ENGINEERS – SURVEYORS
GAHANNA, OHIO

SURVEY OF ACREAGE PARCEL
OUT OF THE SOUTHWESTERLY CORNER OF RESERVE "D"
OF NORTH WOODS SECTION 4, CITY OF COLUMBUS,
COUNTY OF FRANKLIN, STATE OF OHIO

SCALE 1" = 60' DECEMBER 5, 1985 o = IRON PIN

DEED BOOK _____, PAGE _____
PLAT BOOK 61, PAGES 81 & 82

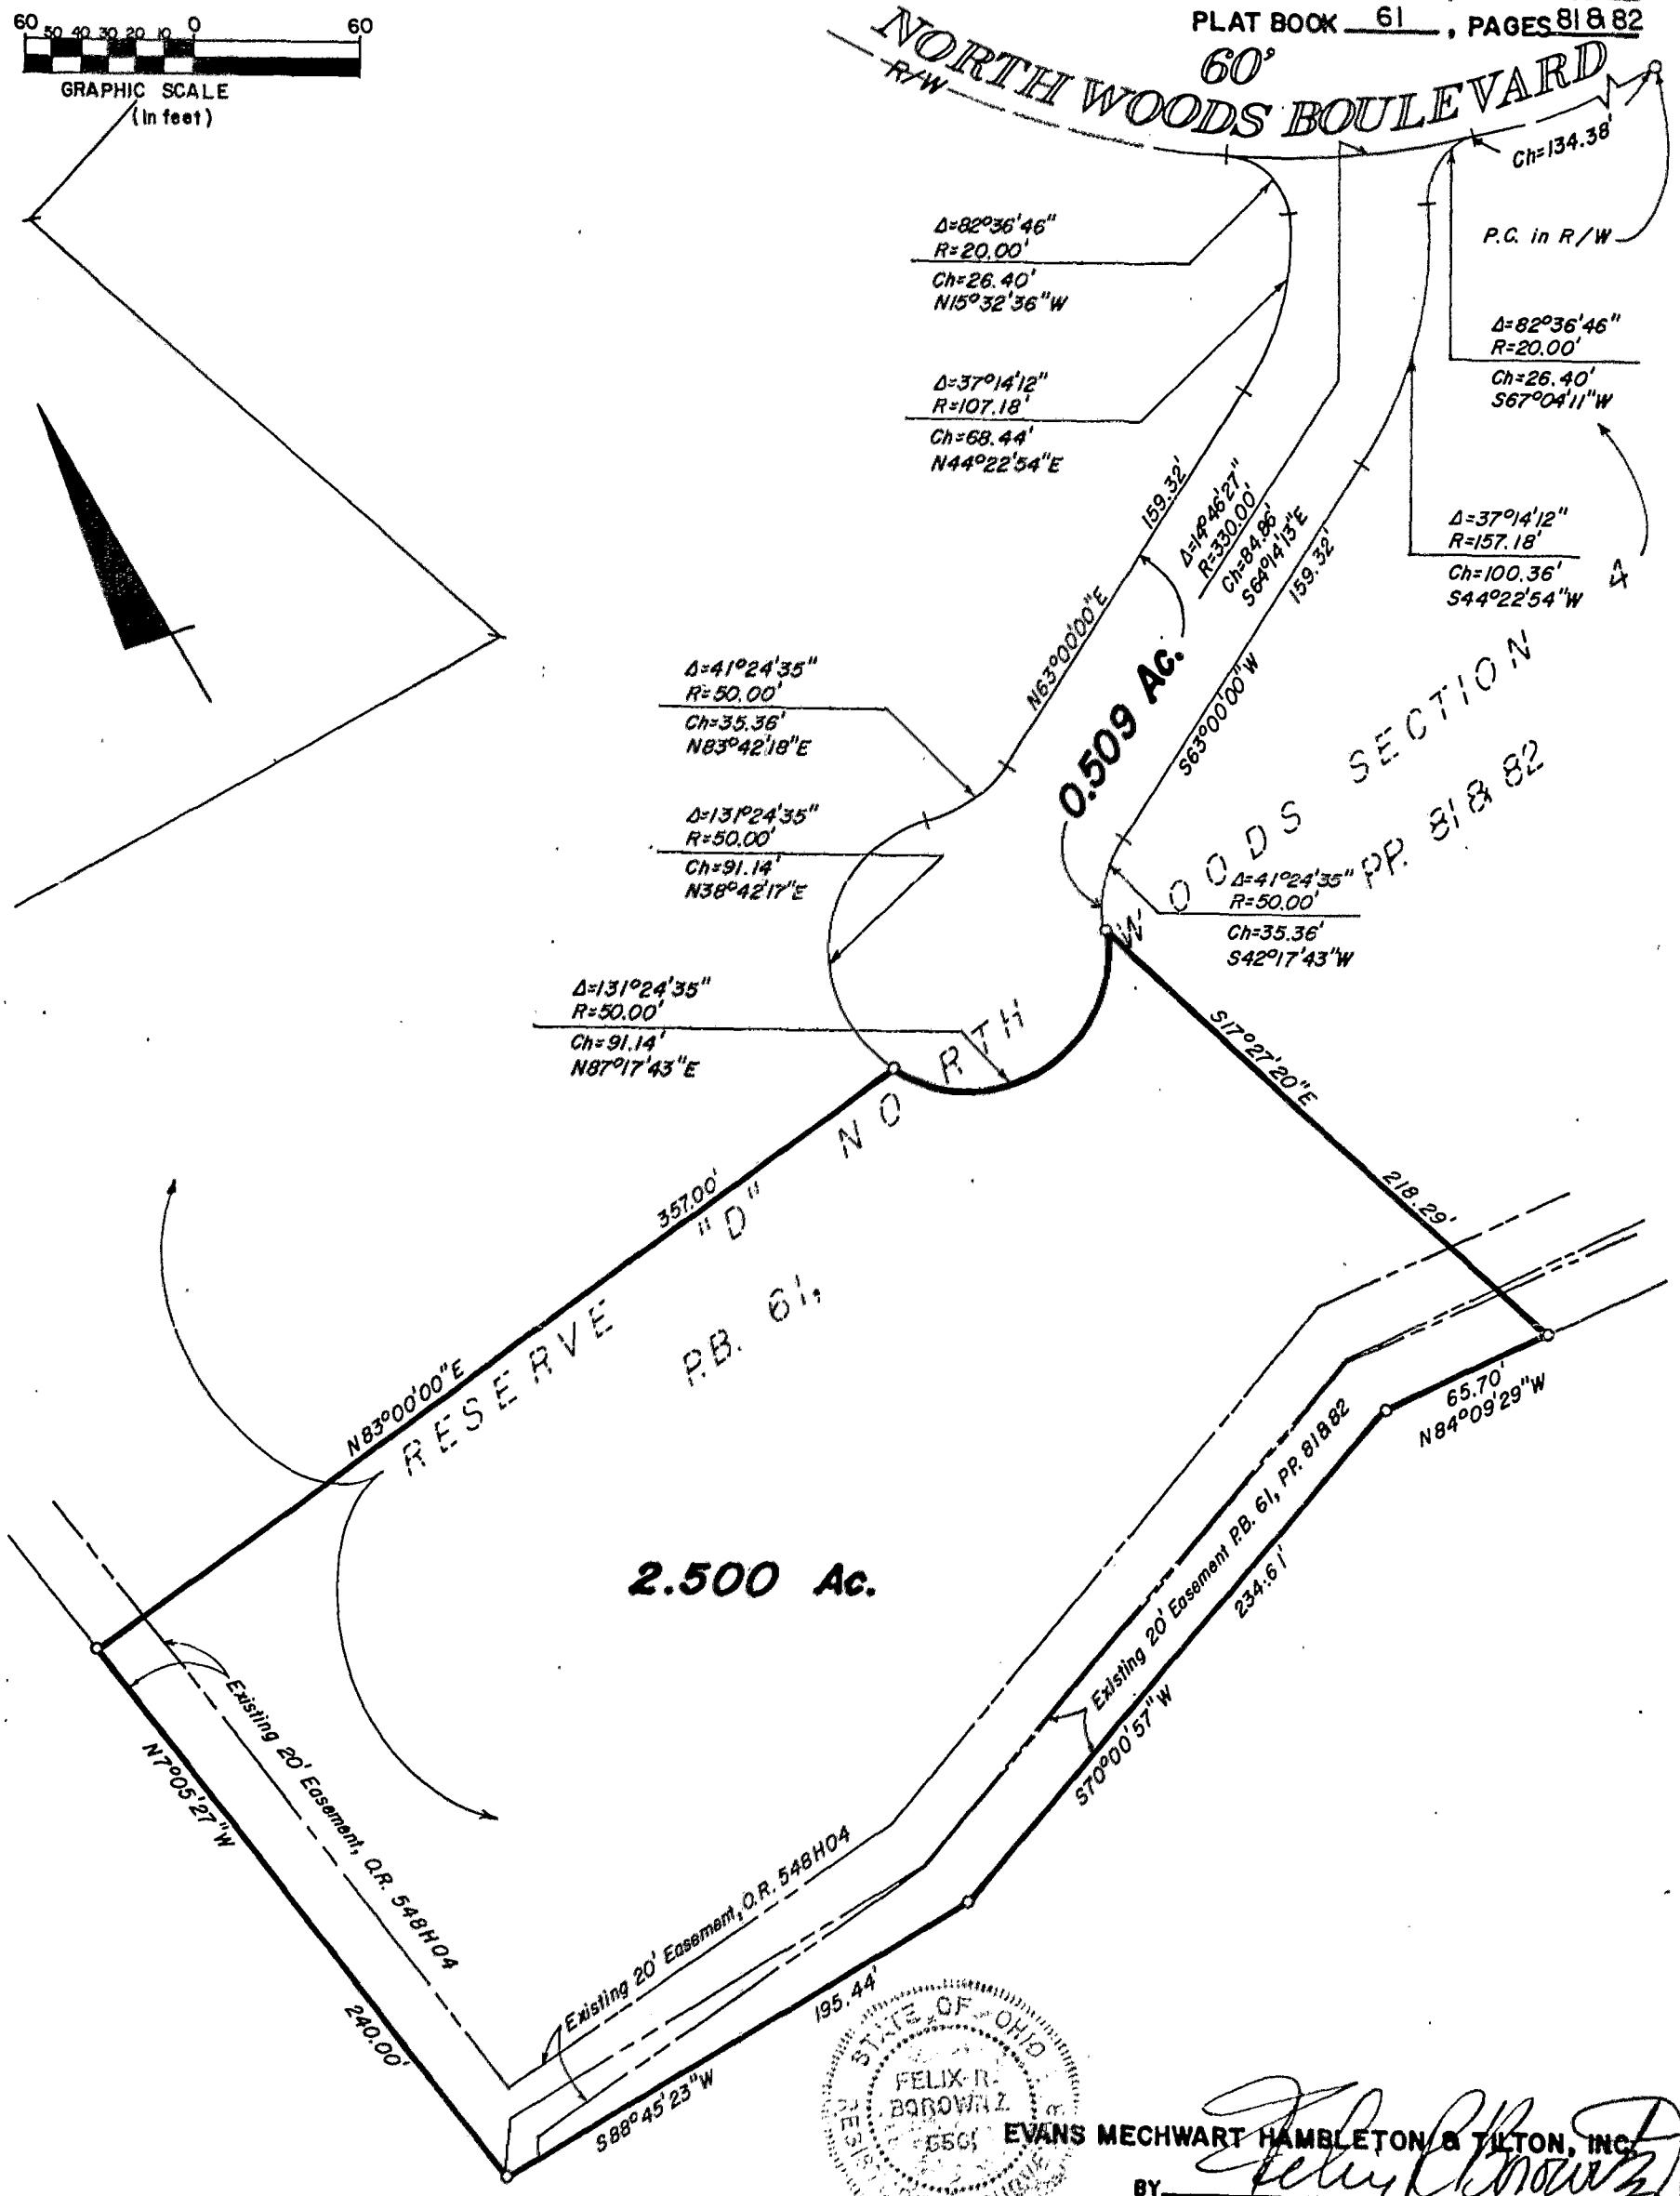

STATE OF OHIO
FELIX R. BOROWITZ
5561
REGISTERED SURVEYOR

EVANS MECHWART HAMBLETON & TILTON, INC.

BY _____
Registered Surveyor No. 5561