C-70-A

TERRA
Surveying Services Co.

238 Academy Woods Drive
Gahanna, Ohio 43230-2190

614/471-0663 (Bus. & Fax)

TITLE:

RIGHT-OF-WAY CONVEYANCE EXHIBIT
LOCATED IN QUARTER TOWNSHIP 4, TOWNSHIP 2, RANGE 19
UNITED STATES MILITARY DISTRICT
CITY OF COLUMBUS, FRANKLIN COUNTY, OHIO

PREPARED EXCLUSIVELY FOR:
THOMAS J. TANSKY & JOHN P. TANSKY and/or
LESTER S. & HELEN L. SHEPPARD and/or
THE CITY OF COLUMBUS, OHIO

29 MARCH 1994

DEED BOOK 3591, PAGE 84

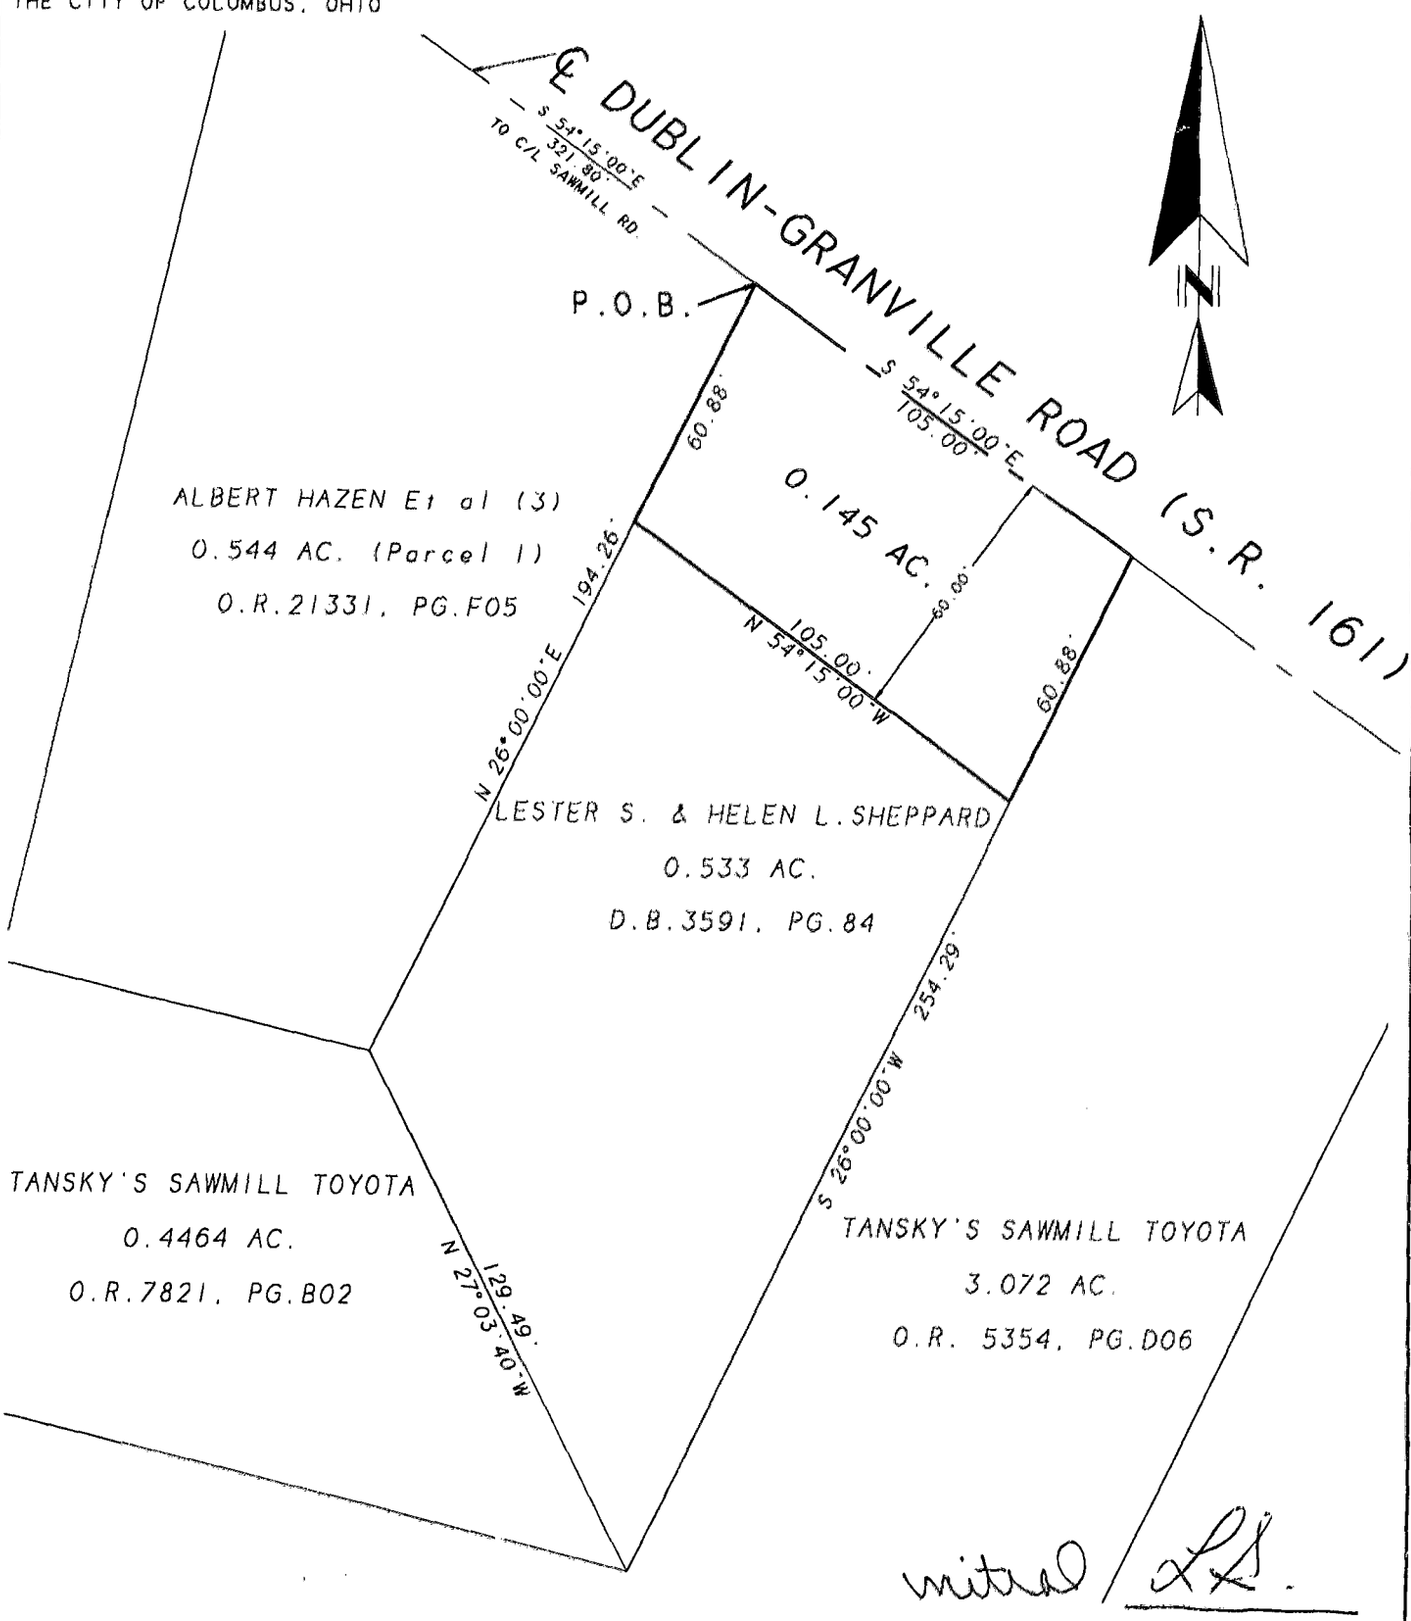

witnessed

We Hereby Declare that the attached plat was prepared from records only, and does not represent an actual survey of the subject property.

40 30 20 10 0 40 80
GRAPHIC SCALE: 1"=40'

BASIS OF BEARINGS: The deed bearing for the center line of Dublin-Granville Road (i.e. S 54°15'00"E) is the reference meridan for the attached plat.

© 1994 TERRA SURVEYING SERVICES CO.

STATE OF OHIO
CARL E. TURNER, JR.
6702
REGISTERED
PROFESSIONAL SURVEYOR
SEAL

By: Carl E. Turner

CARL E. TURNER, JR.,
REGISTERED LAND SURVEYOR NO.S-6702

NOT AN AUTHORIZED DOCUMENT UNLESS SURVEYOR'S SEAL APPEARS IN RED INK.

TERRA P/N: 14-25/14-COL-94.

C-70-A