CIVIL DIVISION
500 SOUTH FRONT STREET
COLUMBUS, OHIO 43215
PHONE (614) 469-4903
FAX (614) 469-4989

M+E

RIGHT-OF-WAY DEDICATION EXHIBIT C

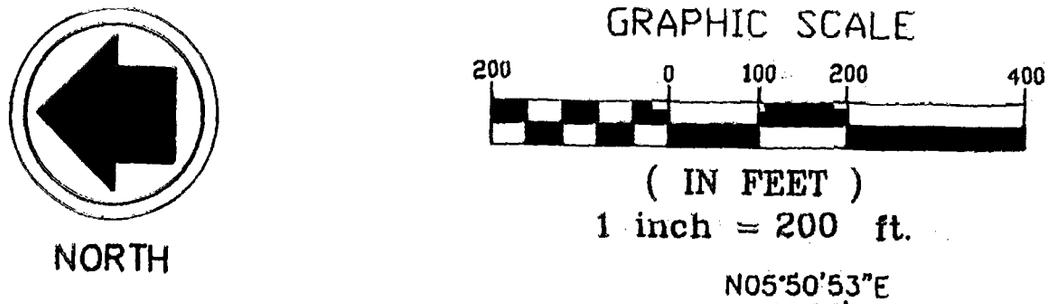

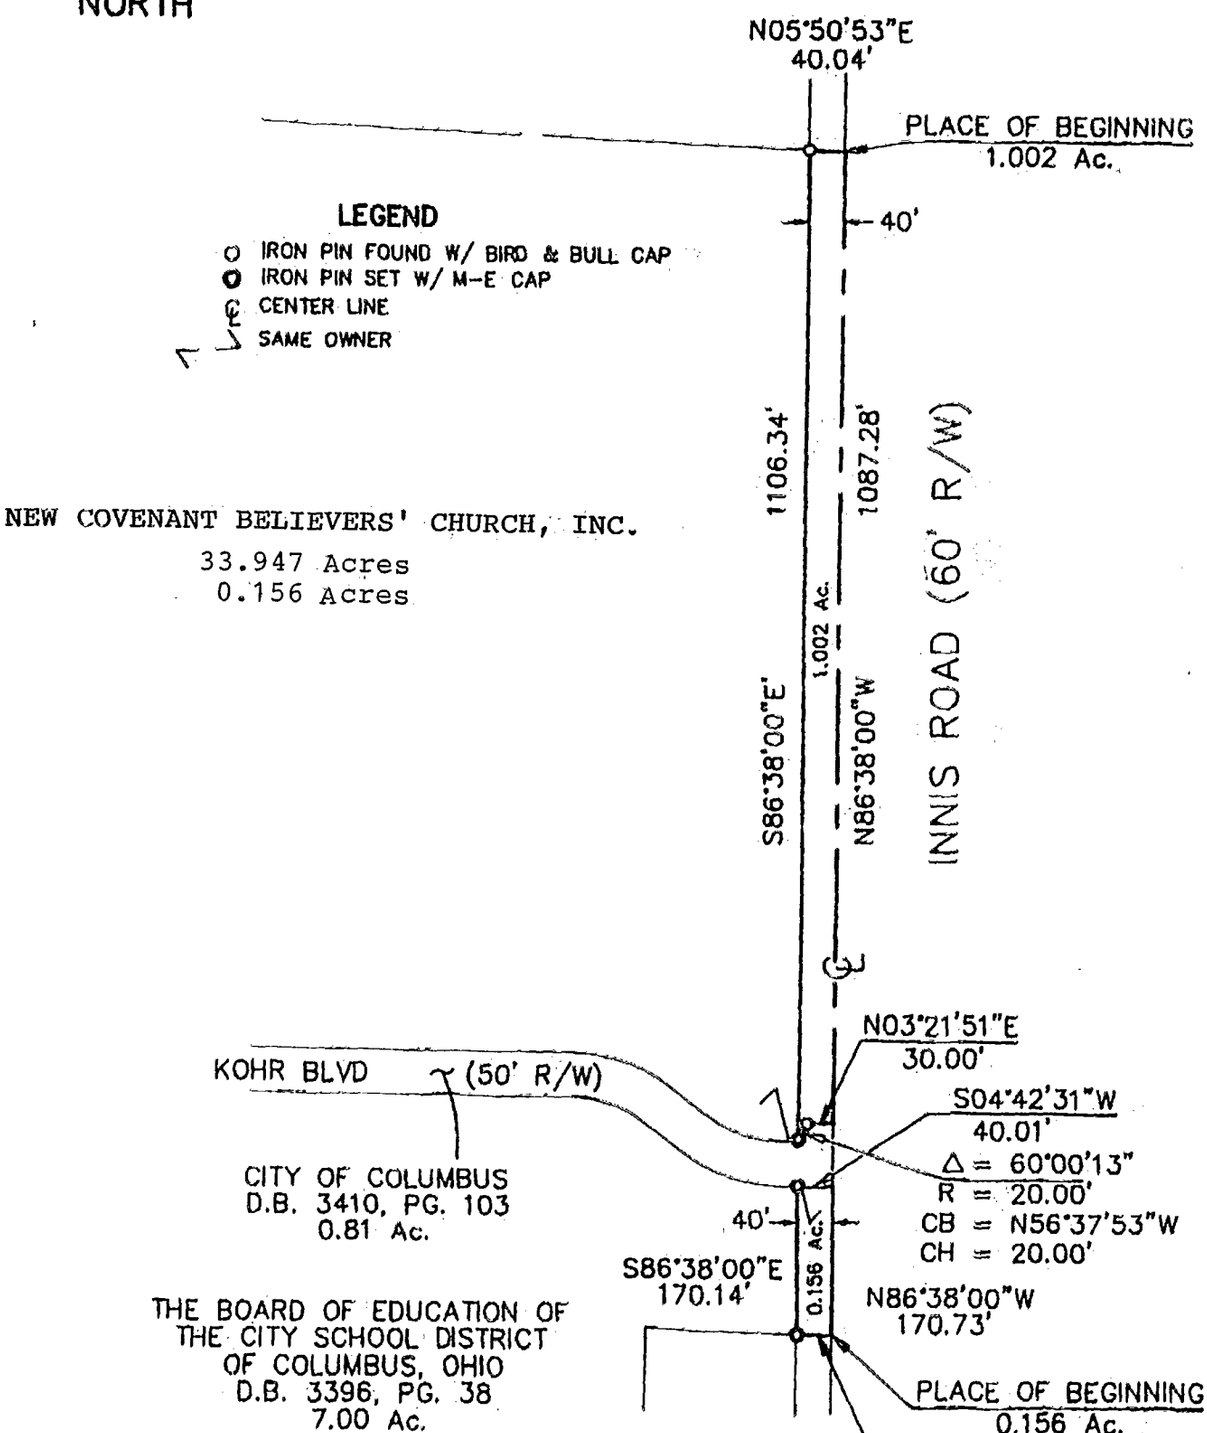

SCALE 1"=200'	DATE 06/09/92	JOB NUMBERS 923013-1-1-21
	REV. DATES	

SURV'D	DRAWN	CHECKED
JK	DHM	

BASIS OF BEARINGS OR. 8741 B 19

BY David N. Marble
REGISTERED SURVEYOR No. 7117

WG: E: 23013DED | DATE: 06/10/92 | OPER: DHM