PLAT OF SURVEY

FOR

DAYSPRING CHRISTIAN COMMUNITY DEVELOPMENT CORPORATION

PARCELS 1 & 2

0.026 ACRE TRACT, 0.026 ACRE TRACT

PART OF LOT NO.'S 17 & 30, SUNNYSIDE ADDDITION

P.B. 10, PG. 344 & 345

CONVEYED TO: DAYSPRING CHRISTIAN COMMUNITY DEVELOPMENT CORP.

O.R. 33705 C-10, O.R. 31776 B-10

CITY OF COLUMBUS

COUNTY OF FRANKLIN

STATE OF OHIO

METROPOLITAN HOUSING AUTHORITY

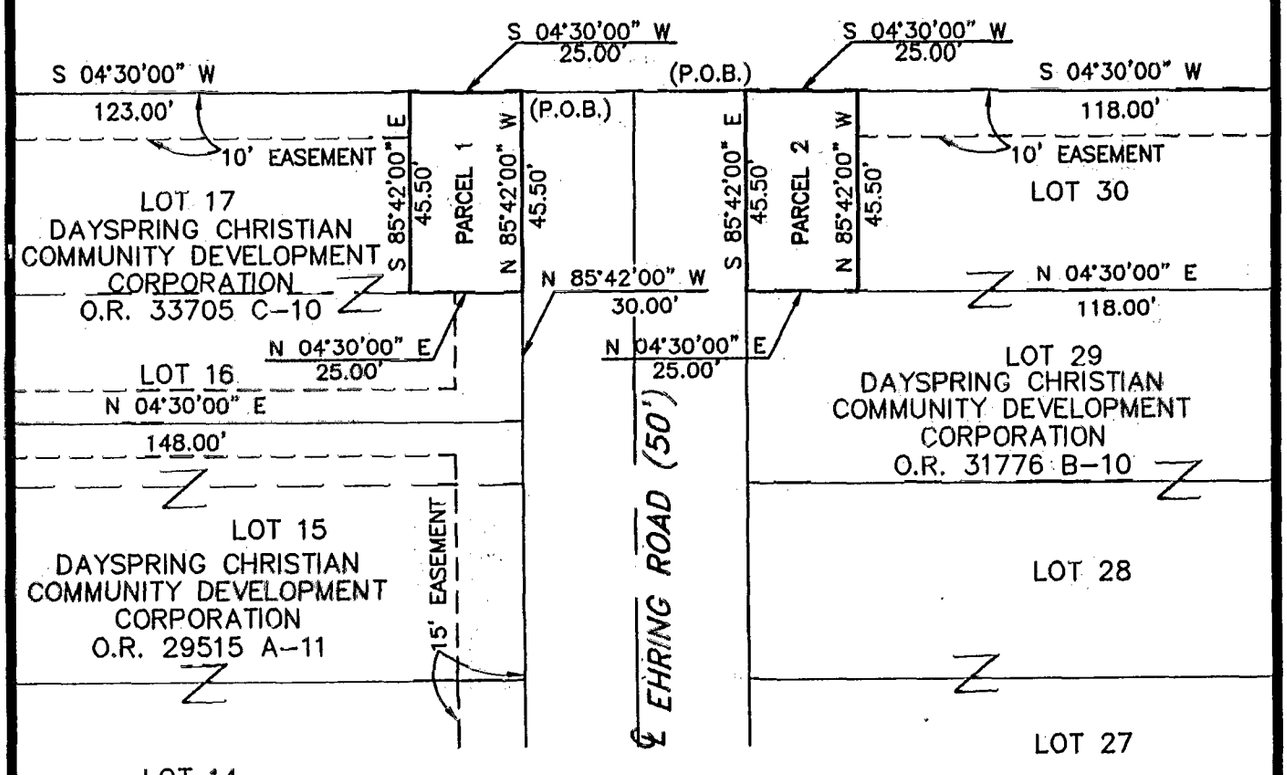

THE ABOVE DRAWING WAS PREPARED BY HARRY L. GREENE, ENGINEERING AND SURVEYING, COLUMBUS, OHIO, FROM THE BEST AVAILABLE COURT HOUSE RECORDS IN MARCH 1997, AND NOT FROM AN ACTUAL FIELD SURVEY. THE BASIS OF BEARINGS IS THE CENTERLINE OF EHRING AVENUE , BEING SOUTH 85 DEGREES 42 MINUTES 00 SECONDS EAST, AS SHOWN OF RECORD IN PLAT BOOK 10, PAGES 344 AND 345, RECORDER'S OFFICE, FRANKLIN COUNTY, OHIO.

STATE OF OHIO
WILLIAM EDWARD CHAFFIN
7559
REGISTERED SURVEYOR

Willi Edward Chaffin

WILLIAM EDWARD CHAFFIN
REGISTERED SURVEYOR NO. 7559

REVISED: 03/05/97

0 20 40 80

1 inch = 40 ft.

DRAWN BY: R.CHAFFIN	DATE: MAY 15, 1996
CHECKED BY: W.CHAFFIN	DRAWING NO.: LOT17SPT.DWG
JOB NO: 62-06-95	SHEET 1 OF 1

— PLAN PREPARED BY —

HARRY L. GREENE, ENGINEERING AND SURVEYING

2122 TREMONT CENTER
COLUMBUS, OHIO 43221
(614) 486-0714

84 107 373