HOCKADEN AND ASSOCIATES, INC.
CONSULTING ENGINEERS
883 N. CASSADY AVENUE
COLUMBUS, OHIO 43219
(614) 252-0993

1818572500

M-70-214

EXHIBIT "A"

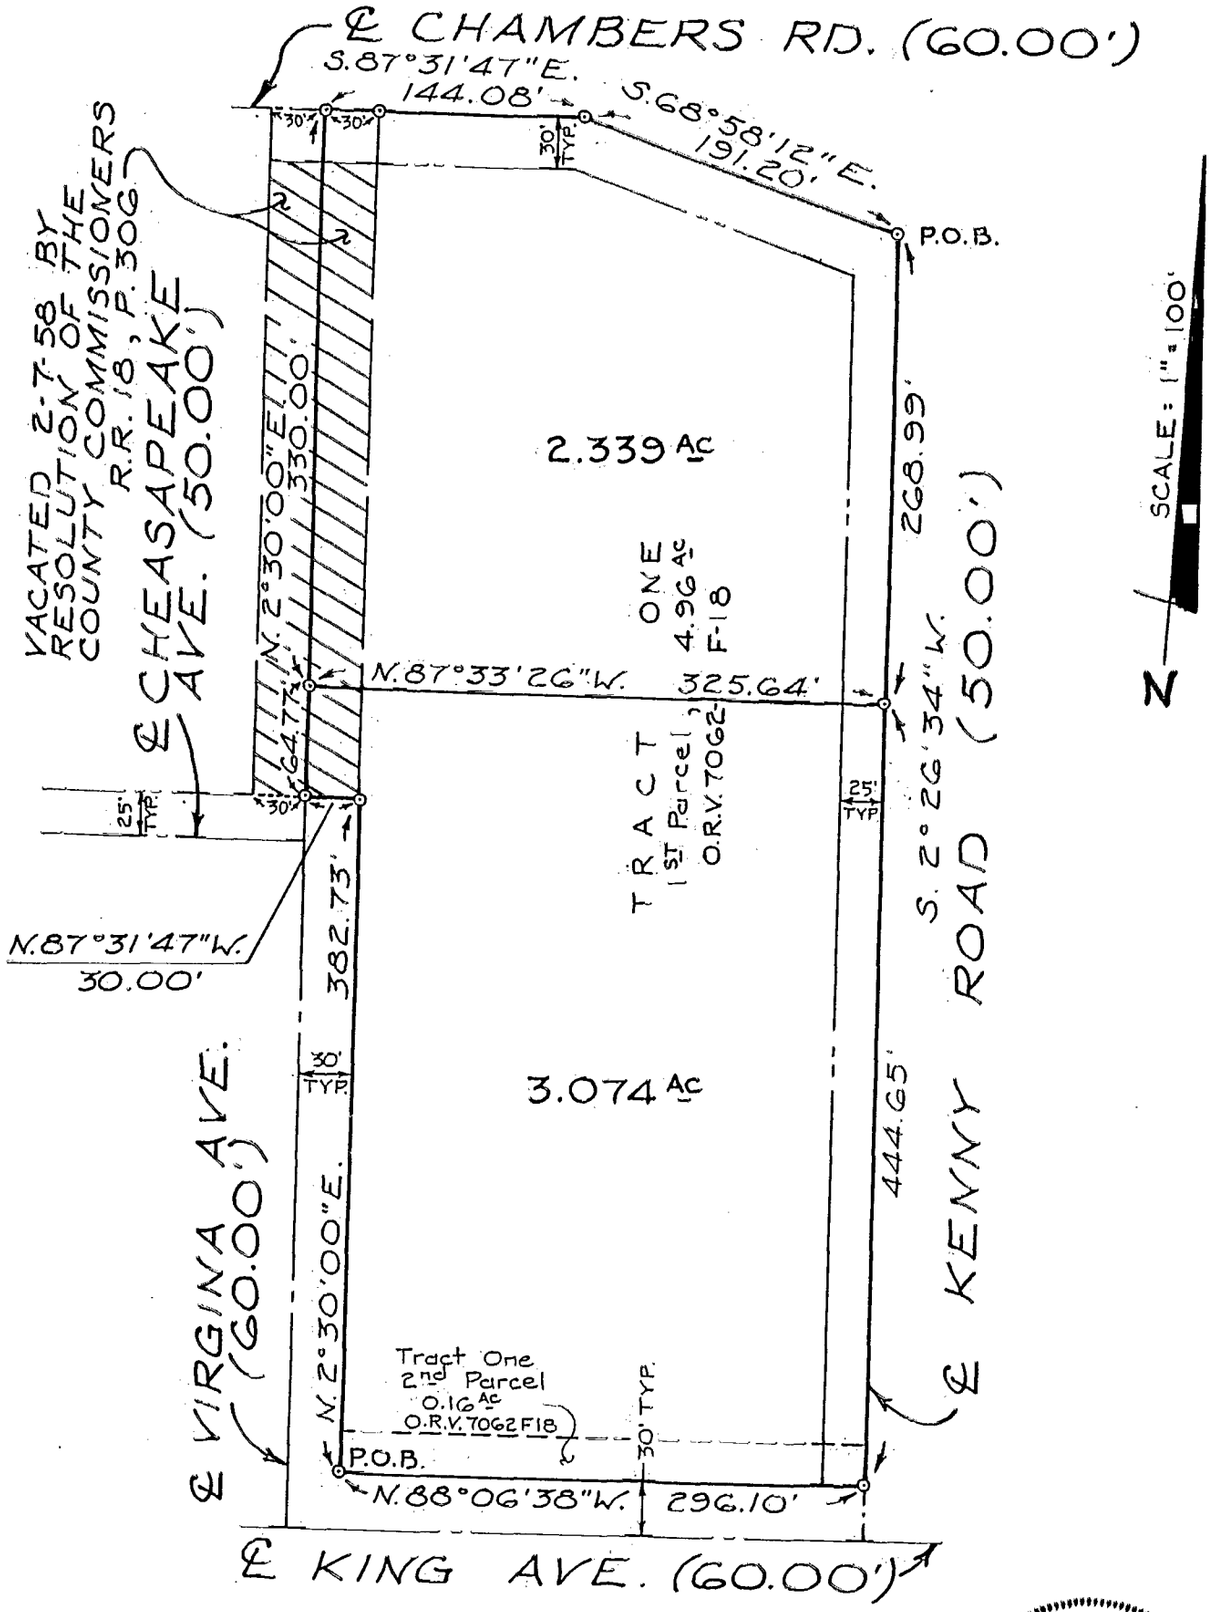

STATE OF OHIO
LEWIS E. ADAMS
5281
REGISTERED SURVEYOR

HOCKADEN AND ASSOCIATES, INC.
CONSULTING ENGINEERS
By: Lewis E. Adams
REGISTERED SURVEYOR

SCALE 1" = 100'

SURV'D.	DRAWN	CHECKED
JLP	AJS	LEA

DATE: 8-19-87
REVISED DATES

38232
ORDER NUMBERS

BRUNING 40-23 69403