P13, F1, MAP 16

G 18
RC 13X8-W
7-9-42

REAL ESTATE DEPT RECORD

DRAWER ..... ATLAS ..... ROLL MAP ..... MAP .....

CASE NUMBER 44758

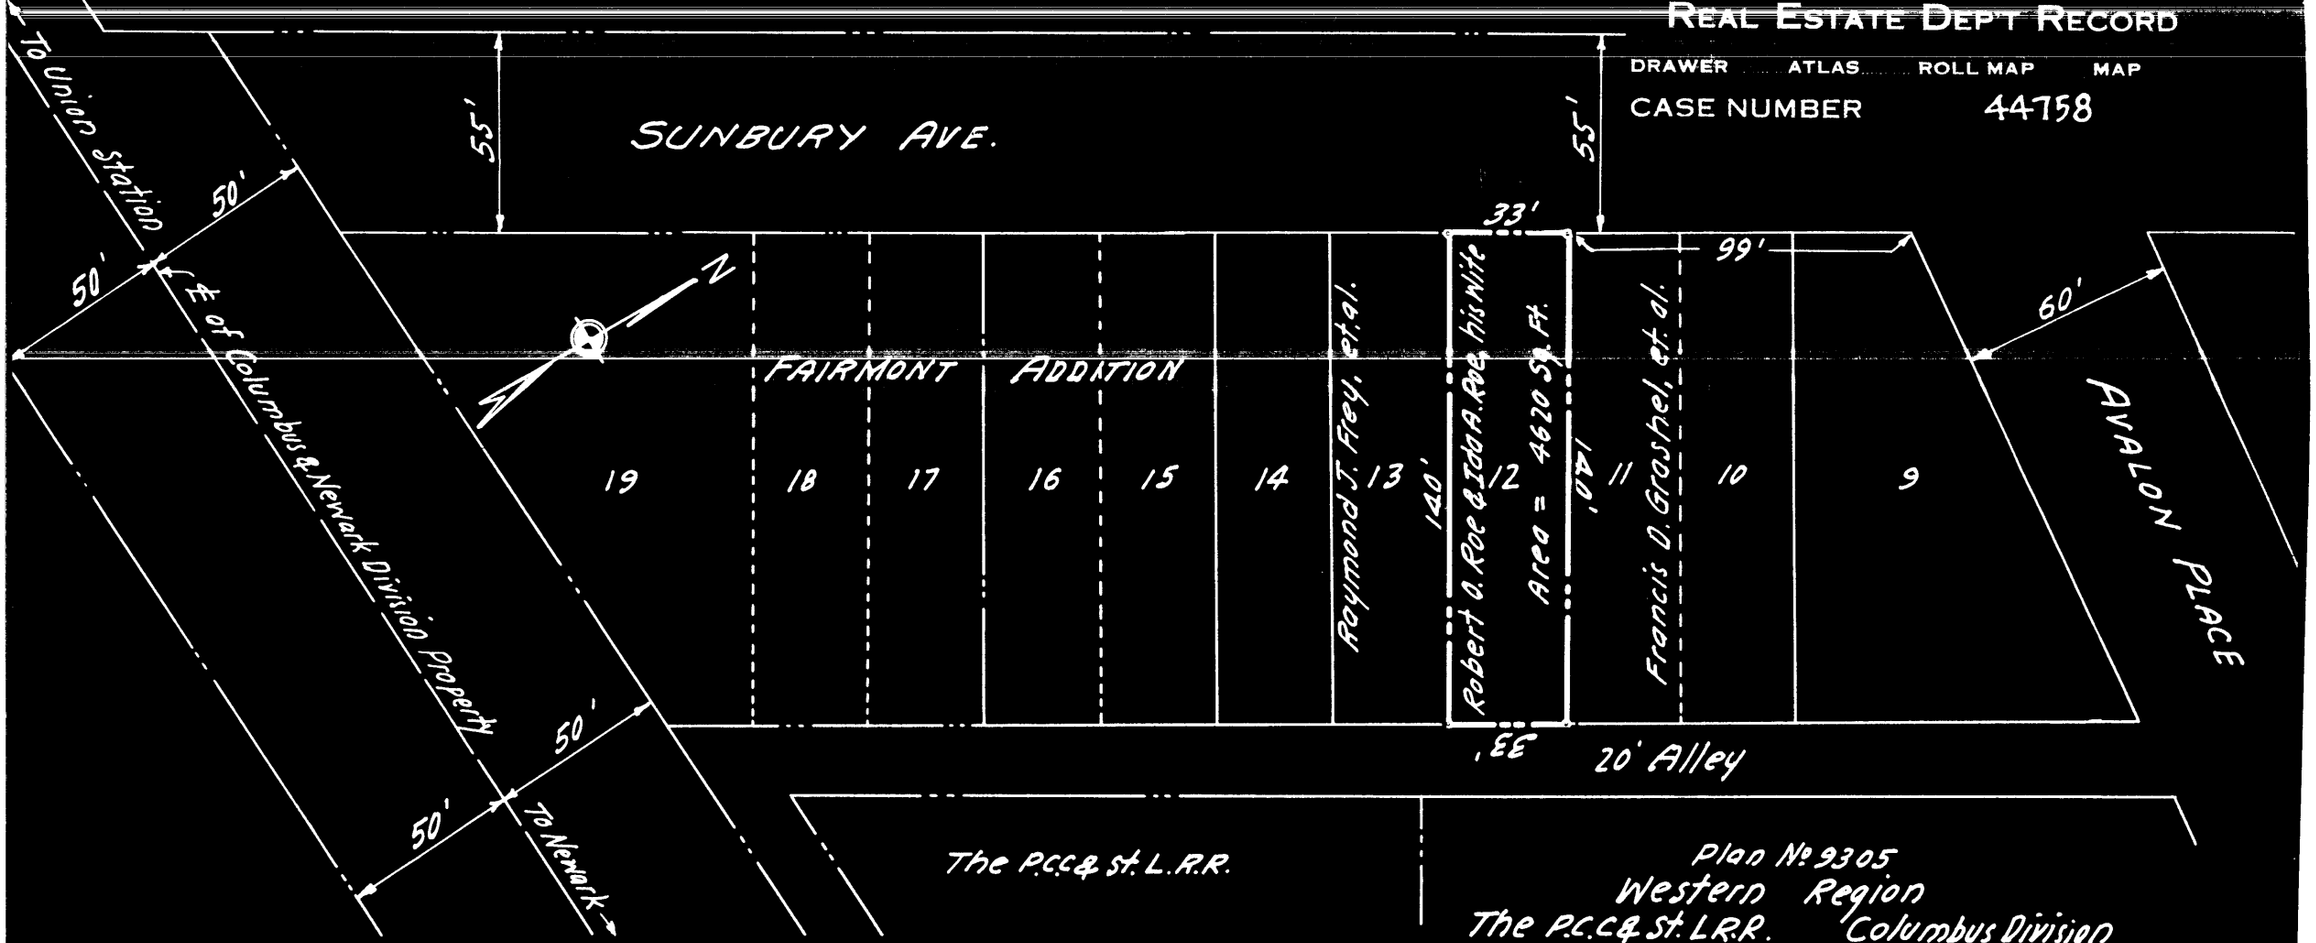

Plan No. 9305
Western Region
The P.C.C. & St. L.R.R. Columbus Division
COLUMBUS, OHIO.
Extension of Westward Receiving yard.
Property to be Acquired
from
Robert O. Roe, & Ida A. Roe, his Wife
By
The Pittsburgh, Cincinnati, Chicago & St Louis R.R. Co.

Approved:-

Chief Engineer- Western Region

Being Lot No. 12 of Herman Wirth's Fairmont Subdivision, of 20.38 Acres of Land in Half Section 2, Township 5, Range 22, Refugee Lands, as the same is numbered and delineated upon the recorded plat thereof, of record in Plat Book 4, Page 276, Recorder's Office, Franklin County, Ohio.

LOCATION: Lot Number 12, Fairmont Addition
WARD ..... CITY Columbus ..... BOROUGH .....
TOWNSHIP ..... COUNTY Franklin ..... STATE Ohio

SCALE 1 IN. = 50' DATE June 8, 1943
MADE BY ..... CHECKED BY .....