FRANKLIN

180 107 150

EXHIBIT "A"

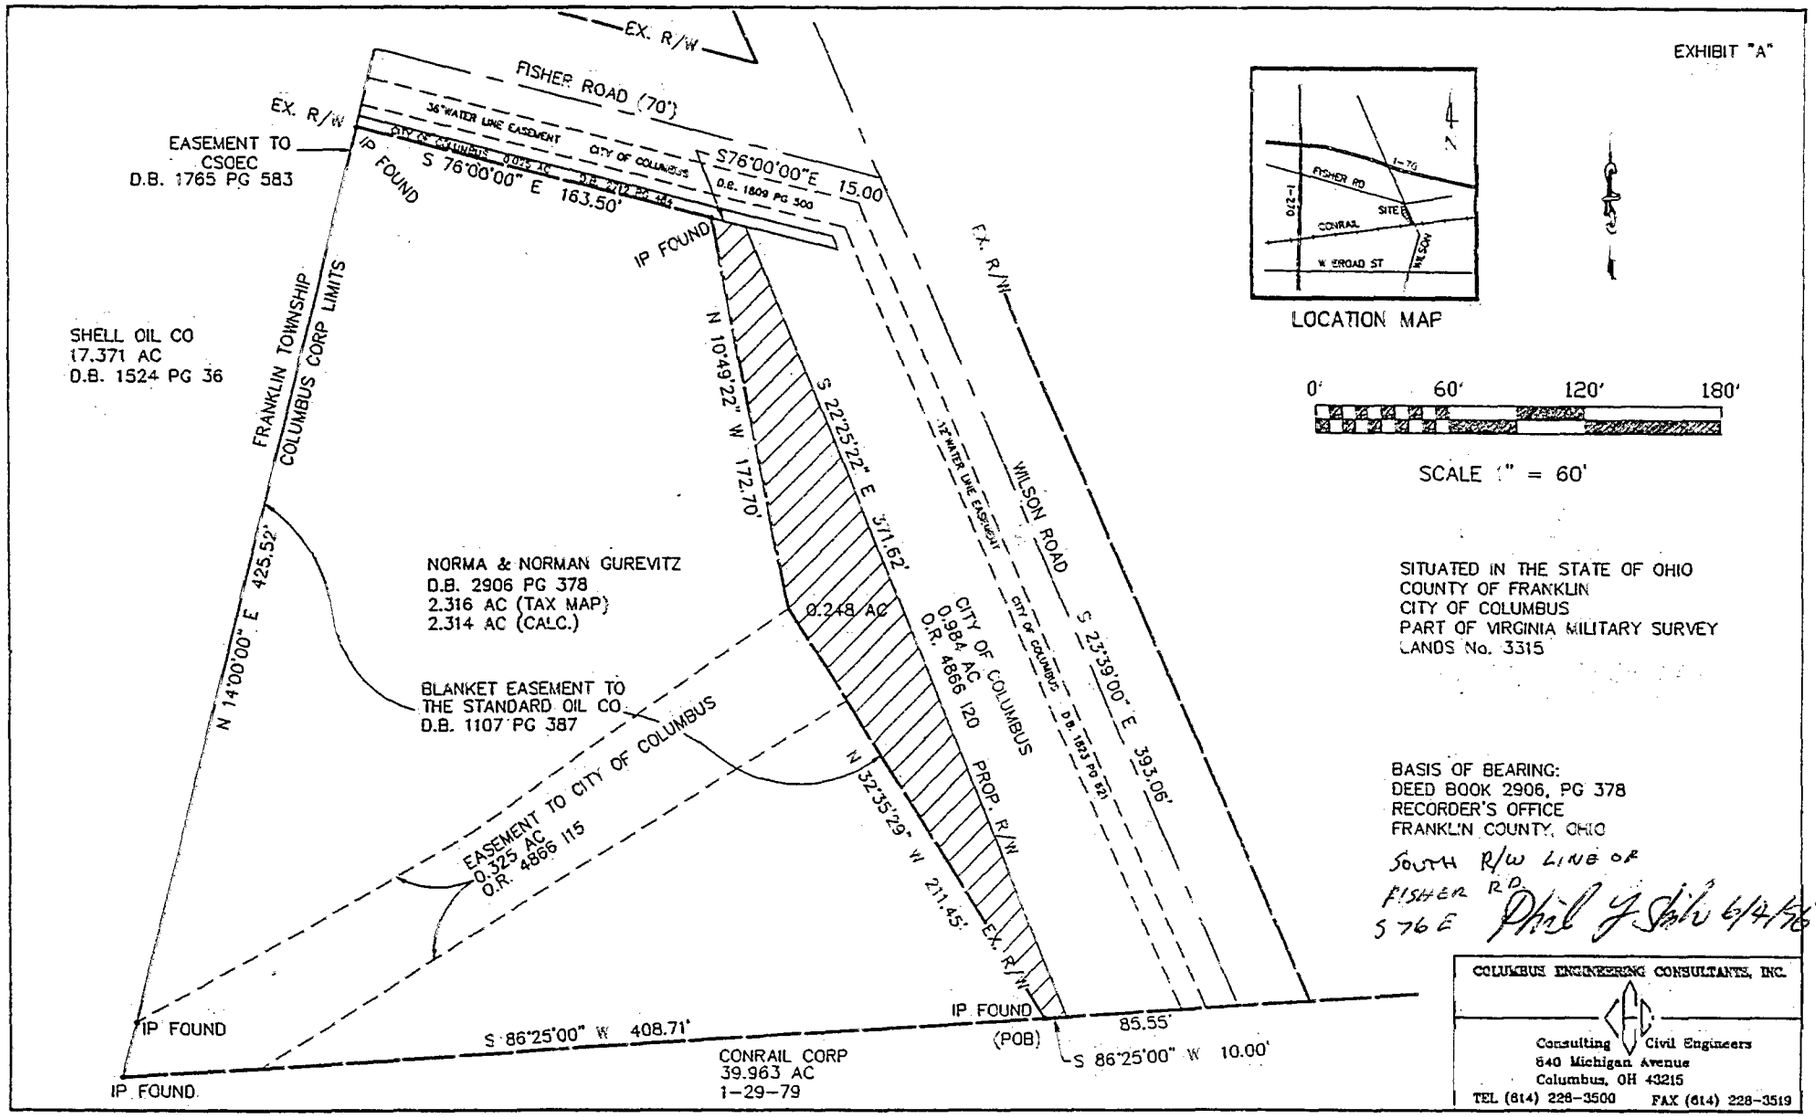

LOCATION MAP

0' 60' 120' 180'

SCALE 1" = 60'

SITUATED IN THE STATE OF OHIO
COUNTY OF FRANKLIN
CITY OF COLUMBUS
PART OF VIRGINIA MILITARY SURVEY
LANDS No. 3315

BASIS OF BEARING:
DEED BOOK 2906, PG 378
RECORDER'S OFFICE
FRANKLIN COUNTY, OHIO

SOUTH R/W LINE OF
FISHER RD
S 76 E

Phil J. Stilz 6/4/96

COLUMBUS ENGINEERING CONSULTANTS, INC.

Consulting Civil Engineers
840 Michigan Avenue
Columbus, OH 43215
TEL (614) 228-3500 FAX (614) 228-3519