EXHIBIT "A"

Plat of Survey
20.098 acre and 2.410 acre tracts
Part of an original 300 acre tract
Located in Virginia Military Survey No. 2668
City of Columbus, Franklin County
State of Ohio

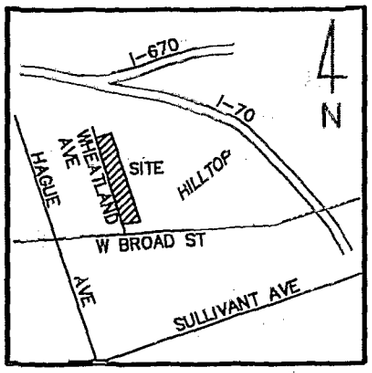

LOCATION MAP
(NOT TO SCALE)

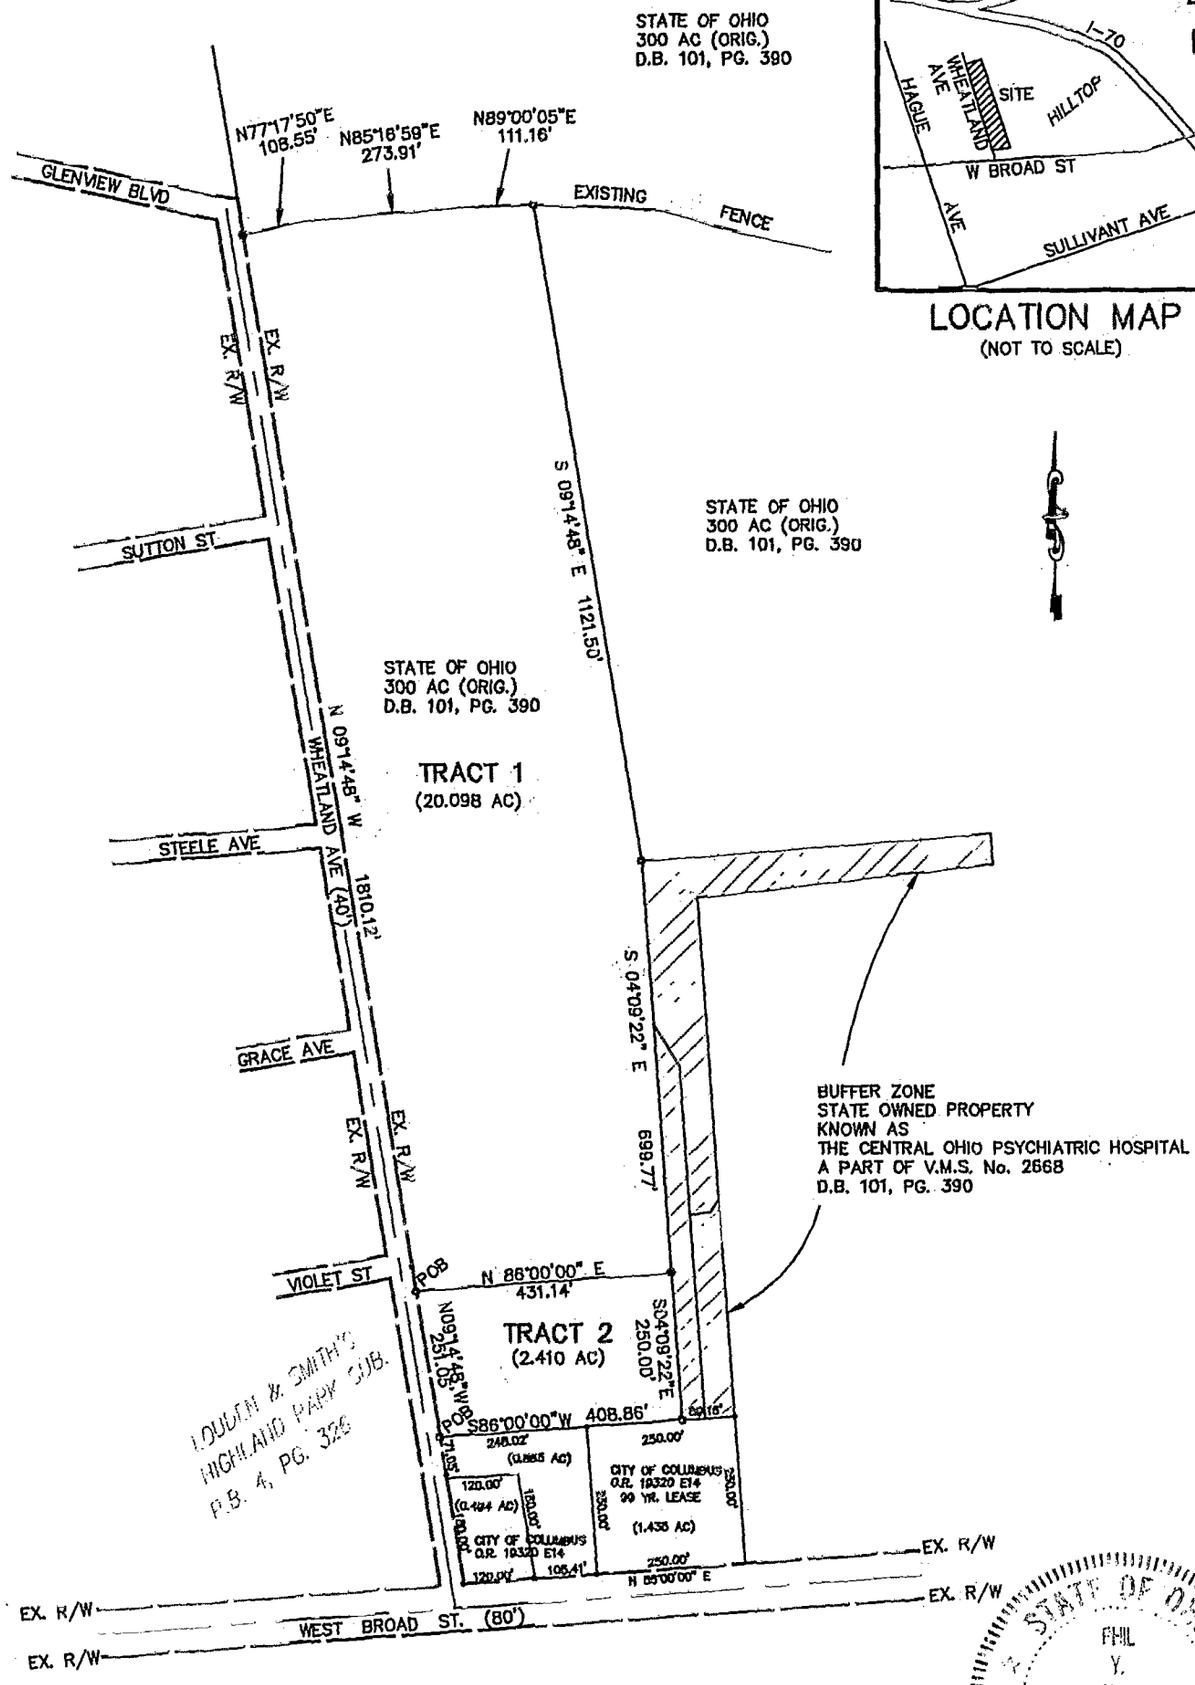

STATE OF OHIO
PHIL Y. SHIH
S-7668
REGISTERED PROFESSIONAL SURVEYOR

FRANKLIN 80 857125 87 10 7125

- IP FOUND
- IP SET

POB POINT OF BEGINNING

BASIS OF BEARING:
NORTH LINE OF WEST BROAD STREET
BEING N 86°00'00" E
AS SHOWN IN PLAT BOOK 4, PAGE 326

0' 300' 600' 900'

JUNE '97

COLUMBUS ENGINEERING CONSULTANTS, INC.
Consulting Civil Engineers
840 Michigan Avenue
Columbus, OH 43215
TEL (614) 228-3500 FAX (614) 228-3519