8260752

G-1
Columbus

EMH&T INC.
CONSULTING ENGINEERS & SURVEYORS
CABANNA, OHIO 43115

SURVEY OF ACREAGE PARCELS
LOCATED IN
SEC 8, TWP 5, RNG 22, REFUGEE LANDS
CITY OF COLUMBUS, FRANKLIN COUNTY, OHIO

SCALE 1" = 60'

JUNE 10, 1999

▲ = R.R. SPK. FND.
△ = R.R. SPK. SET
● = I.P. FND.
○ = I.P. SET
I.P.S Set are 13/16" I.D. Iron pipe W/ cap inscribed EMH&T.

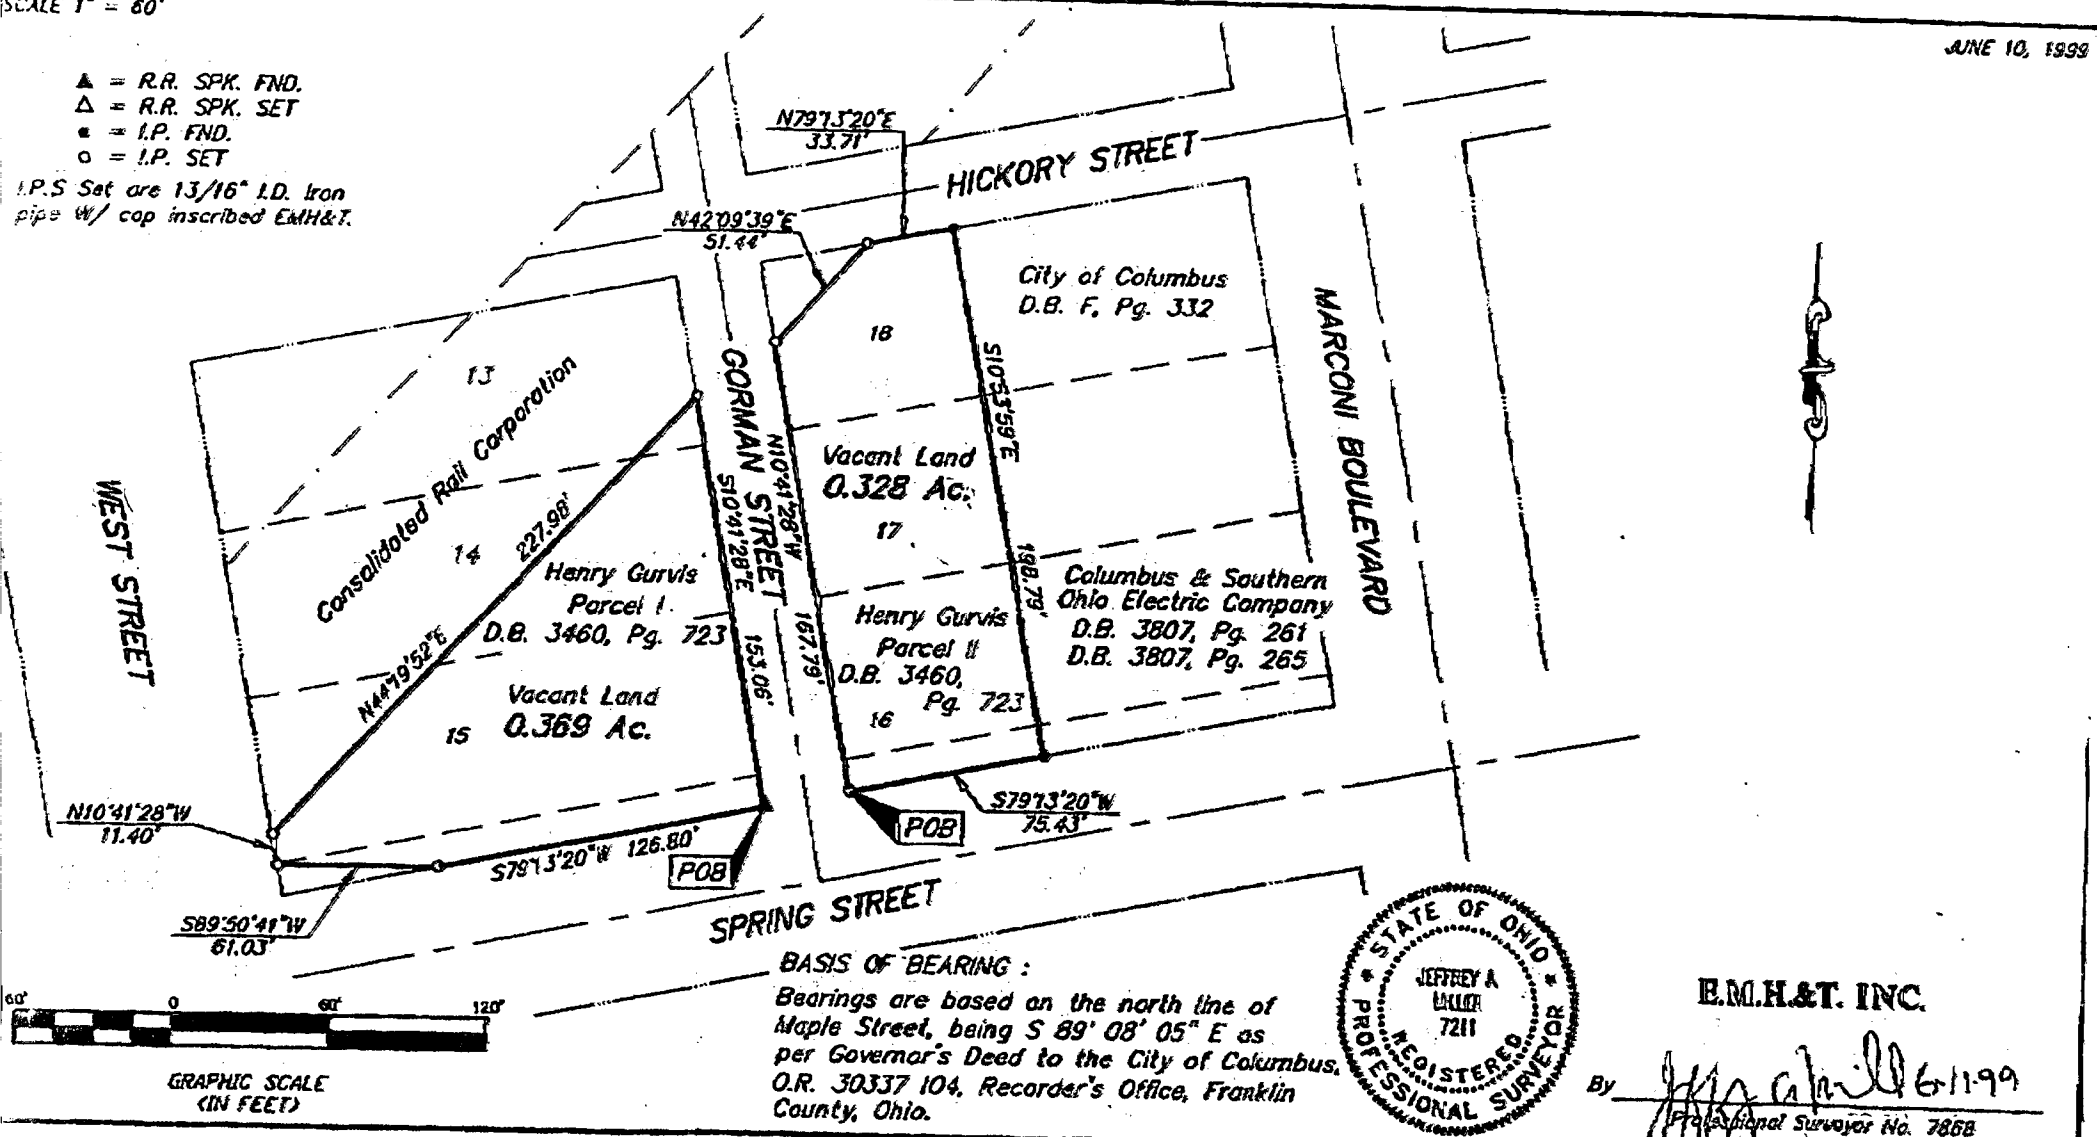

GRAPHIC SCALE
(IN FEET)

BASIS OF BEARING :
Bearings are based on the north line of Maple Street, being S 89° 08' 05" E as per Governor's Deed to the City of Columbus, O.R. 30337 104, Recorder's Office, Franklin County, Ohio.

STATE OF OHIO
JEFFREY A. MILLER
7211
REGISTERED PROFESSIONAL SURVEYOR

E.M.H.&T. INC.

By _____ 6/11/99
Professional Surveyor No. 7868