182857100
182607100

HOCKADEN AND ASSOCIATES, INC.

CONSULTING ENGINEERS
883 N. CASSADY AVENUE
COLUMBUS, OHIO 43219
(614) 252-0593

SITUATED IN HALF SECTION 27, TOWNSHIP 5, RANGE 22, REFUGEE LANDS, CITY OF COLUMBUS, COUNTY OF FRANKLIN, STATE OF OHIO.

Supplement to EXHIBIT "A"

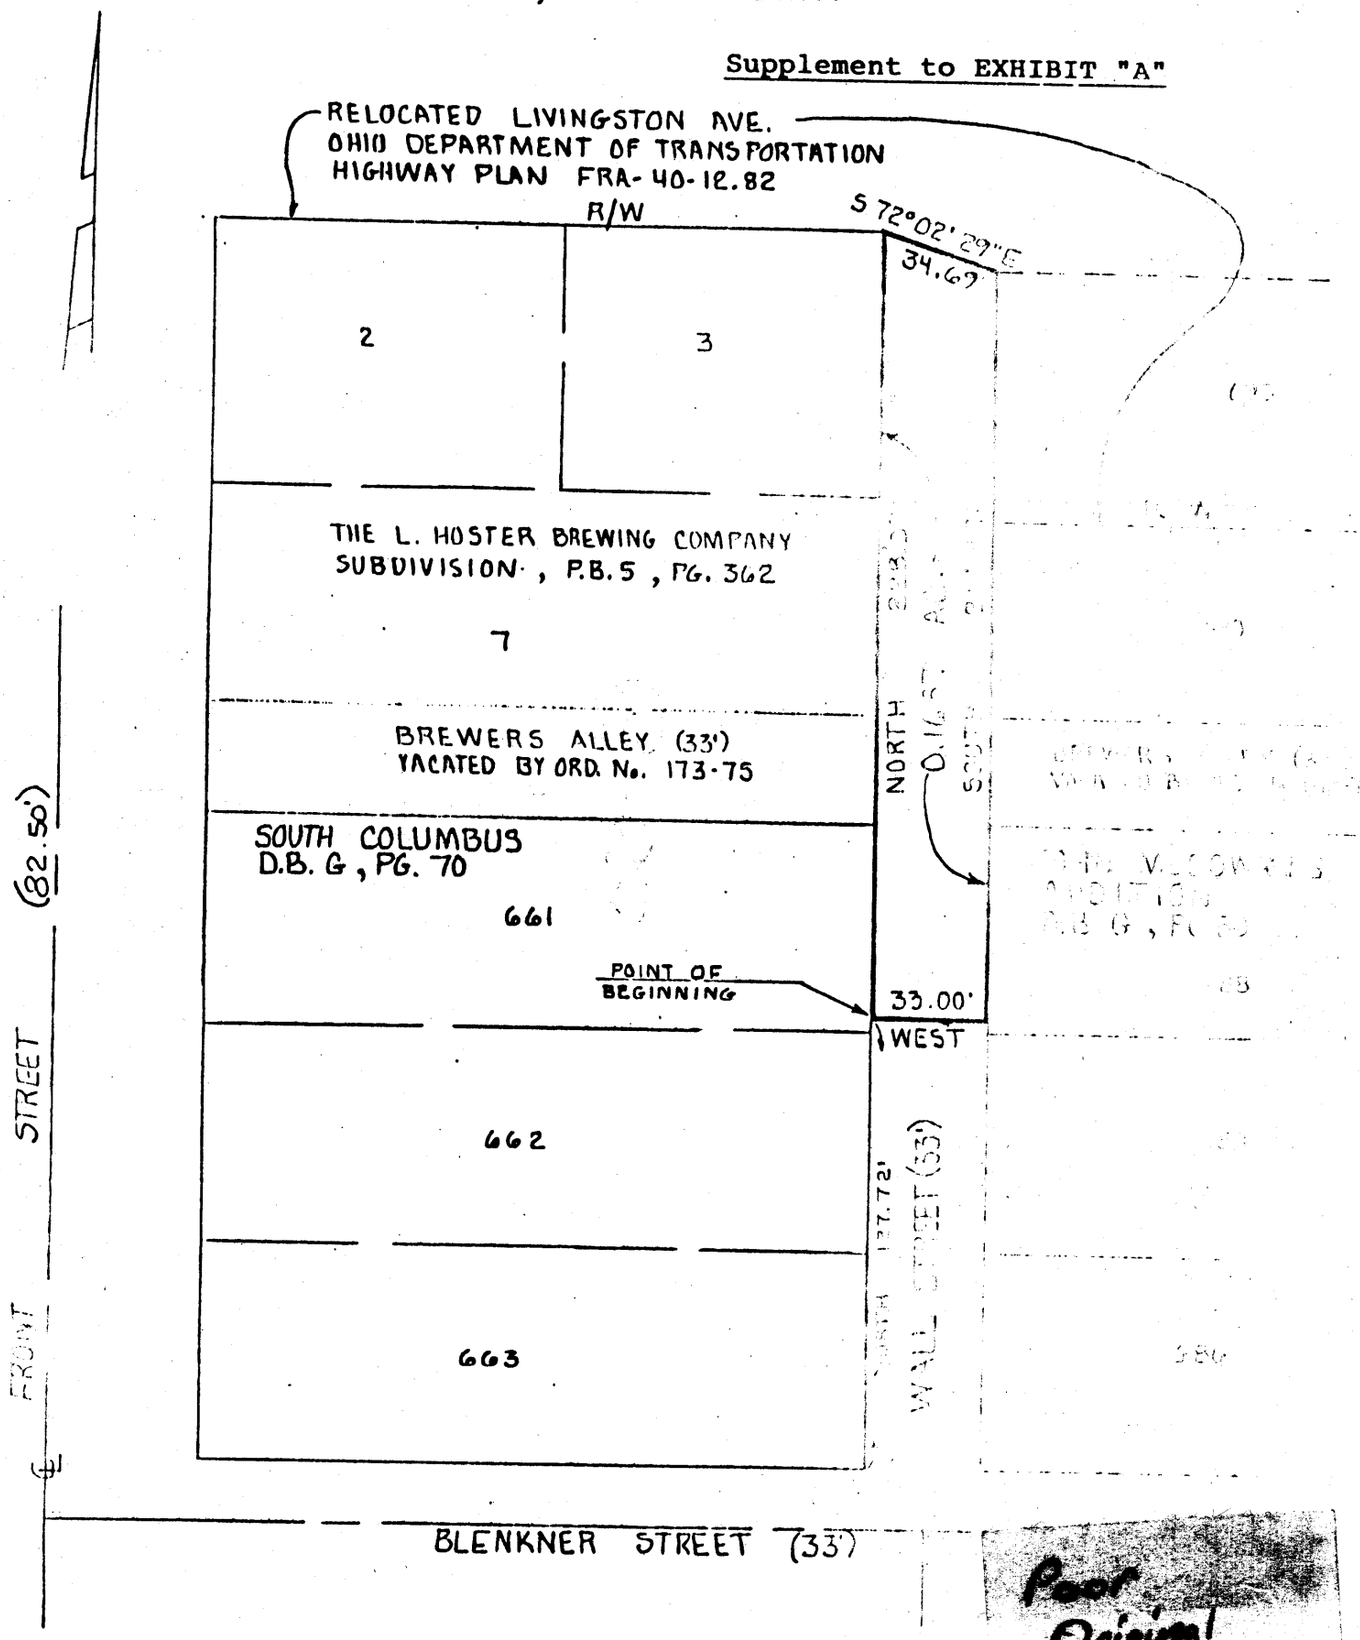

Poor Original

FOR THE PURPOSE OF THIS PLAT A BEARING OF NORTH WAS USED ON THE CENTERLINE OF WALL STREET AND ALL OTHER BEARINGS THEREON ARE FROM THIS MERIDIAN.

SCALE 1" = 50'

SURV'D.	DRAWN	CHECKED
	J.L.P.	

DATE: 11-02-88
REVISED DATES

P-725
ORDER NUMBERS

HOCKADEN AND ASSOCIATES, INC.
CONSULTING ENGINEERS

By: [illegible]
REGISTERED SURVEYOR

G-50