18260 7075
18285 7075

MYERS SURVEYING CO.

2740 East Main Street, Columbus 43209 (Bexley), Ohio

Plat of Proposed Partition of part of Lots 17, 18, J. F. Bartlit's Add'n. (P.B. 1, Pg. 247, Recorder's Office, Franklin County, Ohio), Columbus Ohio.

For

INTEGRITY TITLE AGENCY, INC.

and/or

MR. GUS SCHELL and MR. PHILLIP SCHELL

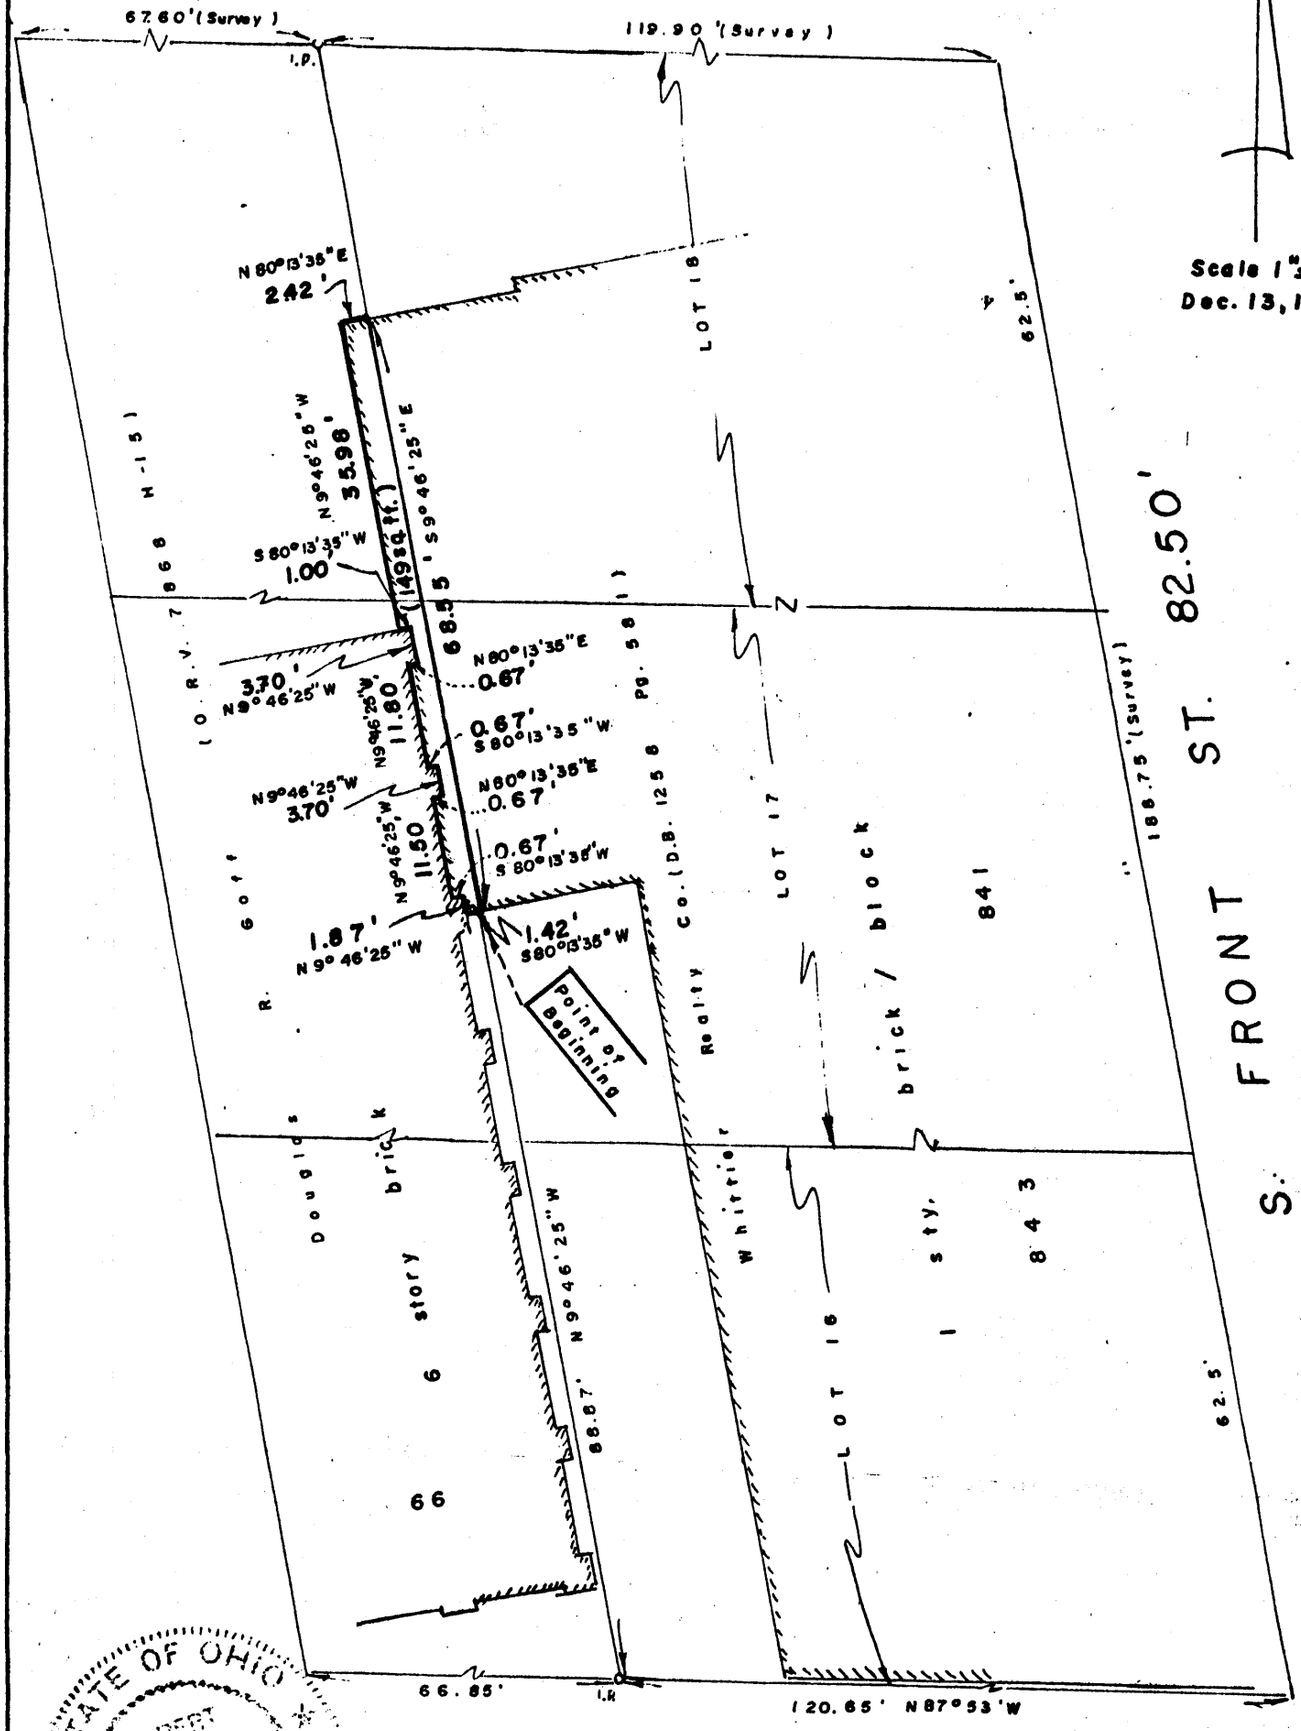

STATE OF OHIO
ALBERT
MYERS
5079
REGISTERED
SURVEYOR

MYERS SURVEYING CO.

BY Albert Myers
Registered Surveyor

K-12
K-12