18435-7/25

MYERS SURVEYING CO.

2740 East Main Street, Columbus 43209 (Bexley), Ohio

Being a 0.046 Acre tract out of a 1.0 Acre tract (O.R.V. 11076 A-10), situated in Half Section 21, Township 5, Range 21, Refugee Lands, City of Bexley, Franklin County, Ohio. For

MR. JAMES LOWDER

147

P.B. Page
Scale 1" = 60'

Franklin Co. Rec. Office
1 - 25 - '88

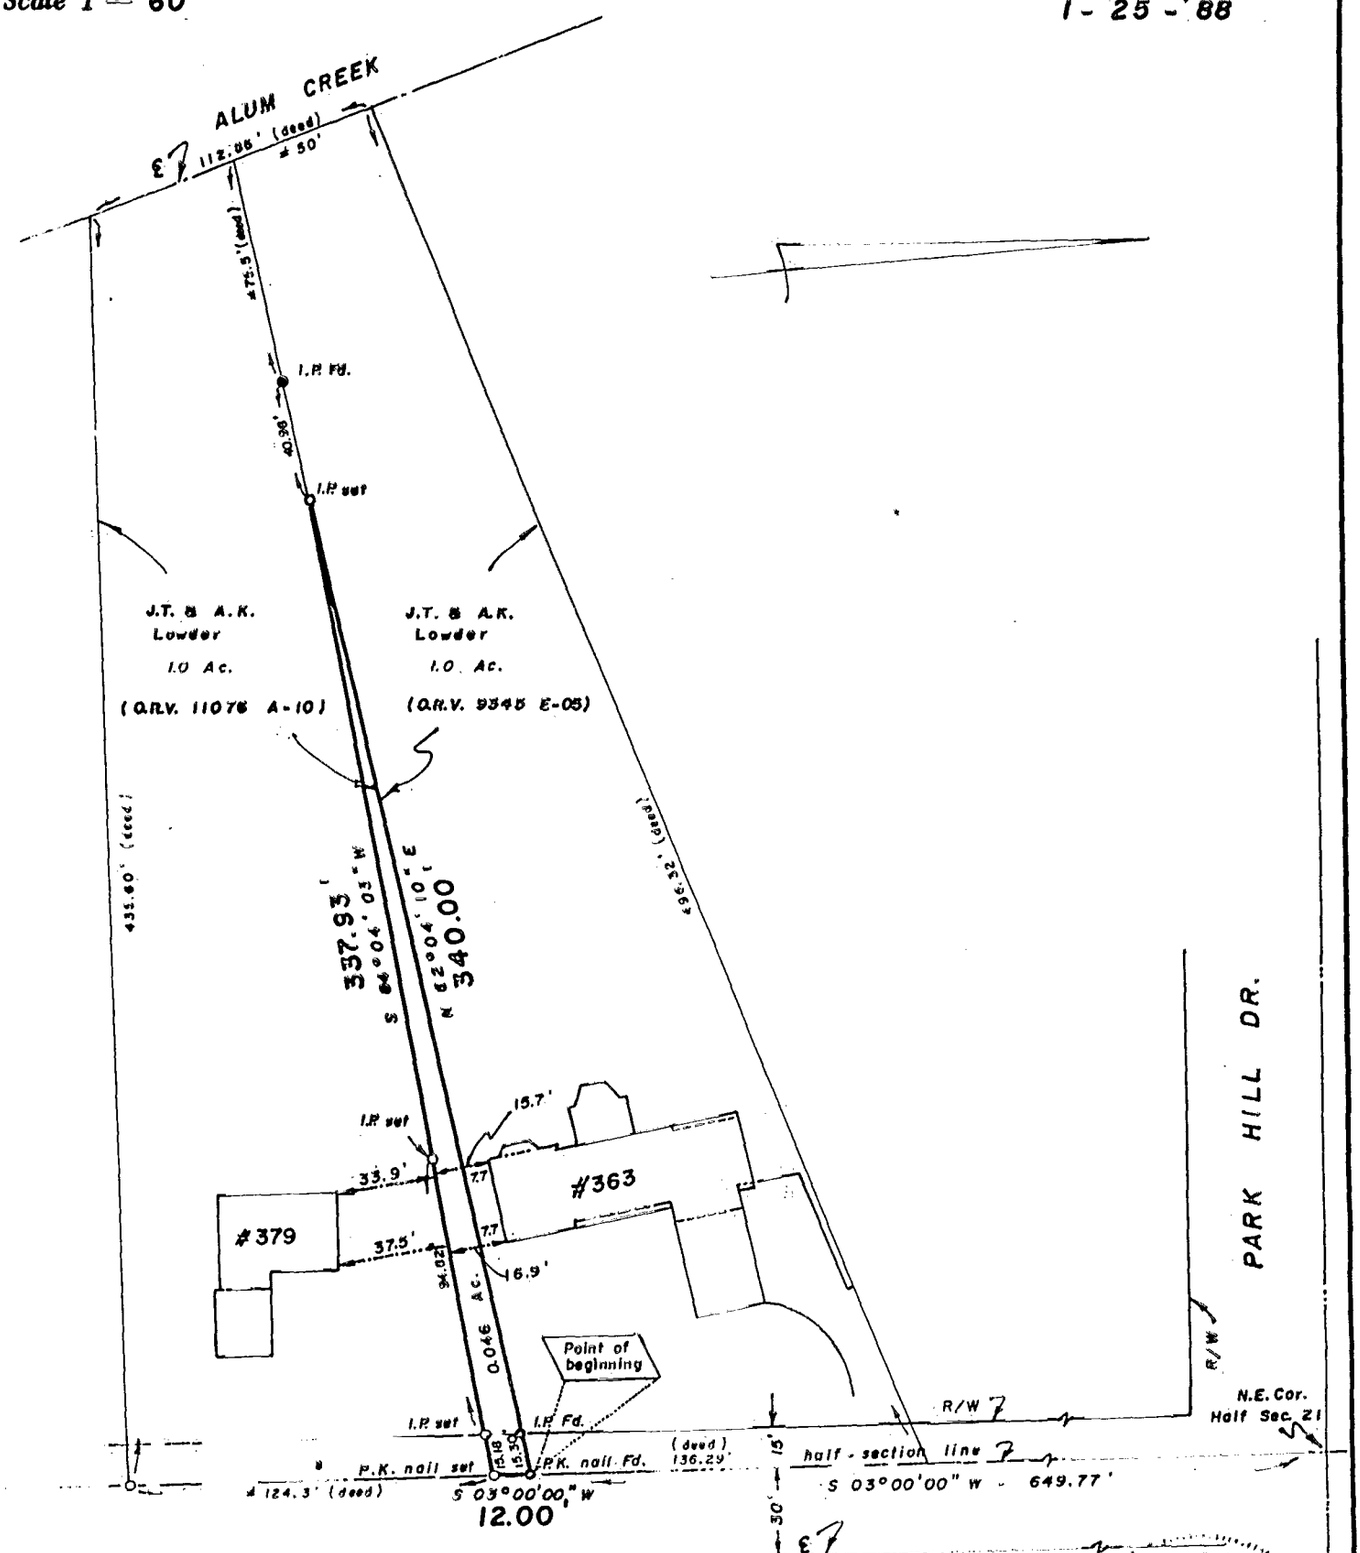

STATE OF OHIO
ALBERT J. MYERS
6579
REGISTERED SURVEYOR

We hereby certify that the foregoing plat was prepared from an actual survey of the premises. No side line of principal building is less than dimension shown. Iron pins not set unless indicated thus -0-.

MYERS SURVEYING CO.

BY Albert J. Myers
Registered Surveyor

48 - 01 - 20 - 88