020-824

Myers Surveying Company, Inc.

2740 East Main Street, Columbus 43209 (Bexley), Ohio
614-235-8677 FAX: 614-235-4559

A Boundary Survey prepared for and certified to:
Bill Buckham

Legal Description: Situated in Ohio, County of Franklin, City of Bexley, Being Part of Lot 24 Eugene Powell's Park View Addition, Plat Book 4, Page 176

Applicant:

Posted Address: 280 S. Parkview Ave., Bexley, Ohio

Apparent Encroachments: None.

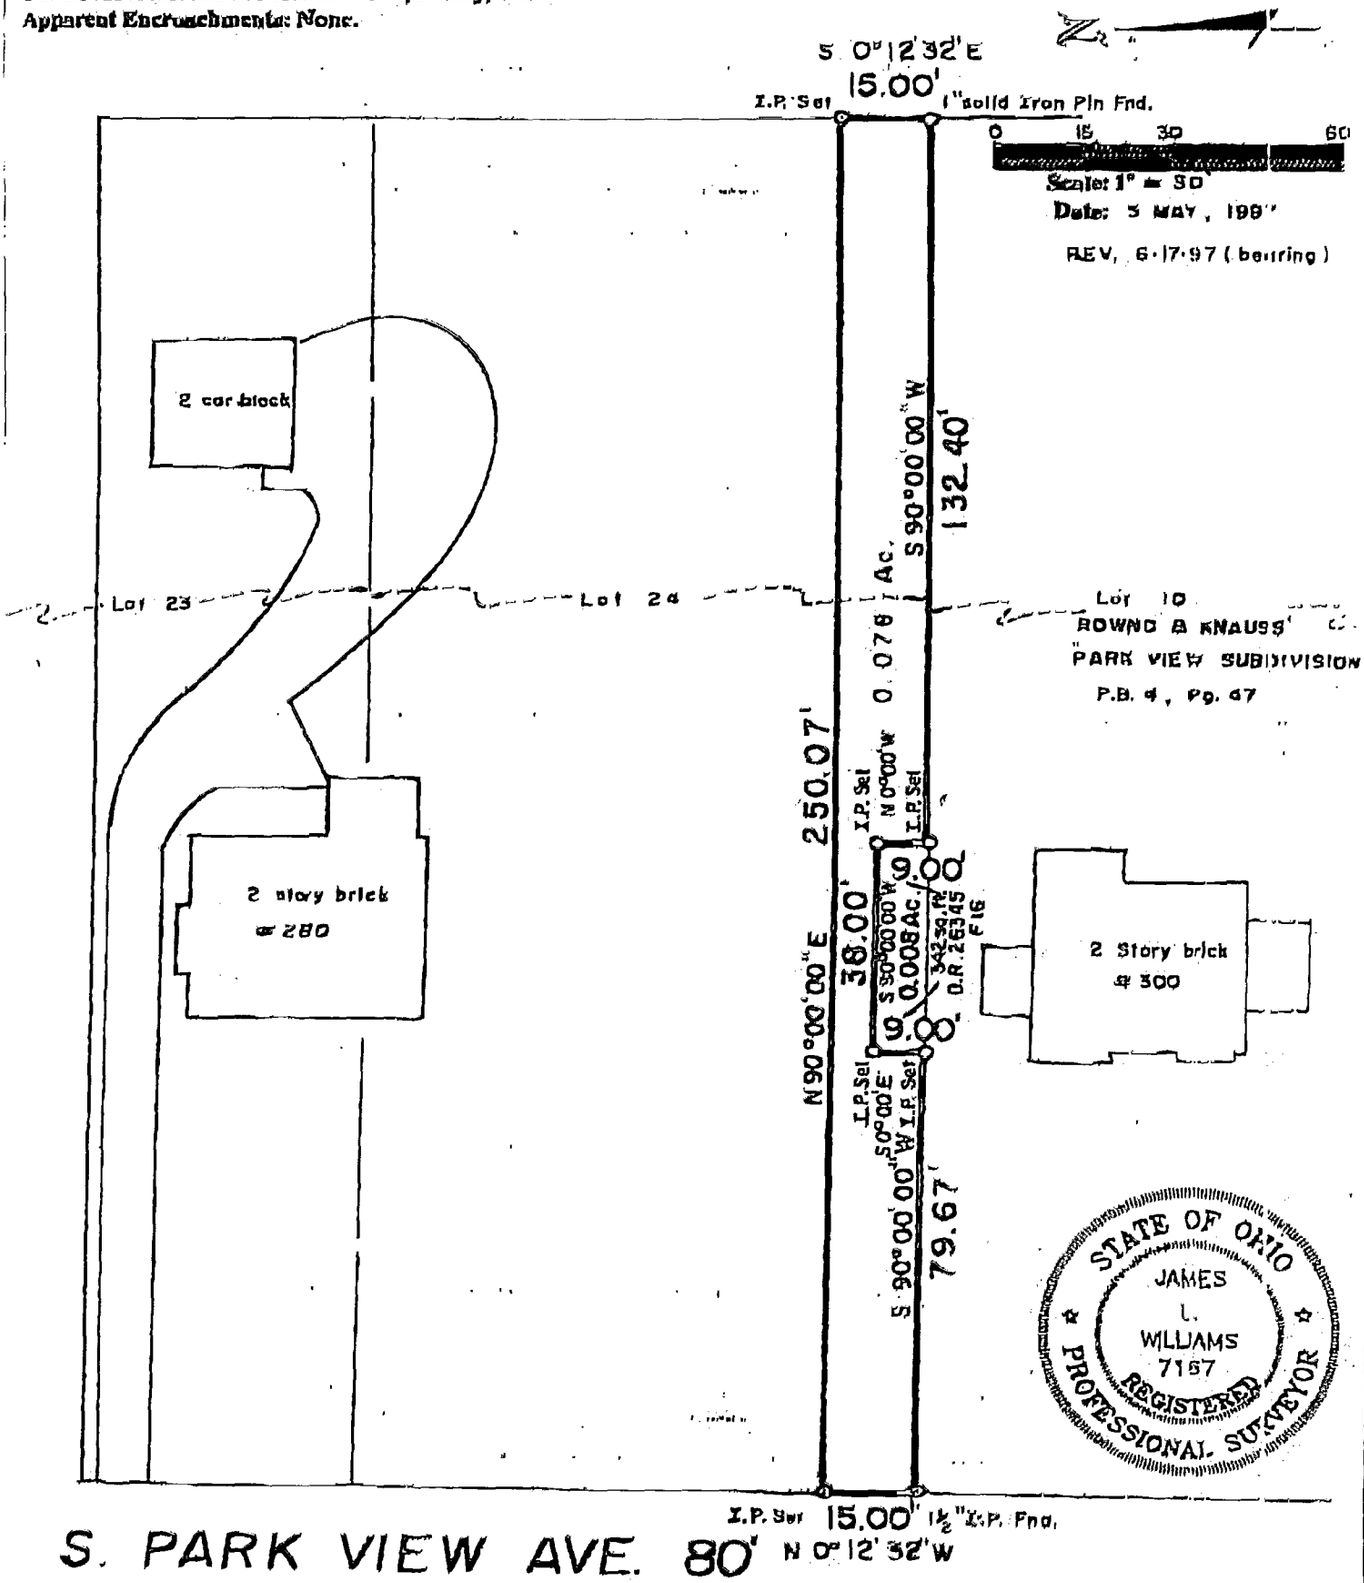

I hereby certify that the foregoing Boundary Survey was prepared from actual field measurements in accordance with Chapter 4733-37 Ohio Administrative Code. Iron pins are 30"x1" O.D. with an orange plastic plug inscribed "P.S. 6579", unless otherwise noted. Basis of bearing is O.R. 26345 F16, south line Lot 24 held as S 90° W.

Myers Surveying Co., Inc.

By: James L. Williams
Professional Surveyor

Myers Order No. - 35-04/11/97	Rec.	Field	DWG	Ltr.	Ck.

MARION 84357150