P. E. MARTIN & ASSOCIATES, INC.

ENGINEERS - LAND PLANNERS - SURVEYORS

1160-1/2 N. HIGH STREET COLUMBUS, OHIO

Survey of 0.097 Acre Parcel
For James G. Vornberger

Being part of Survey No. 1389
& No. 2442 - V-M-L.

Plat Book No. _____ Page _____ Franklin County Recorders Office

Scale: 1" = 40'

Date: Feb. 71

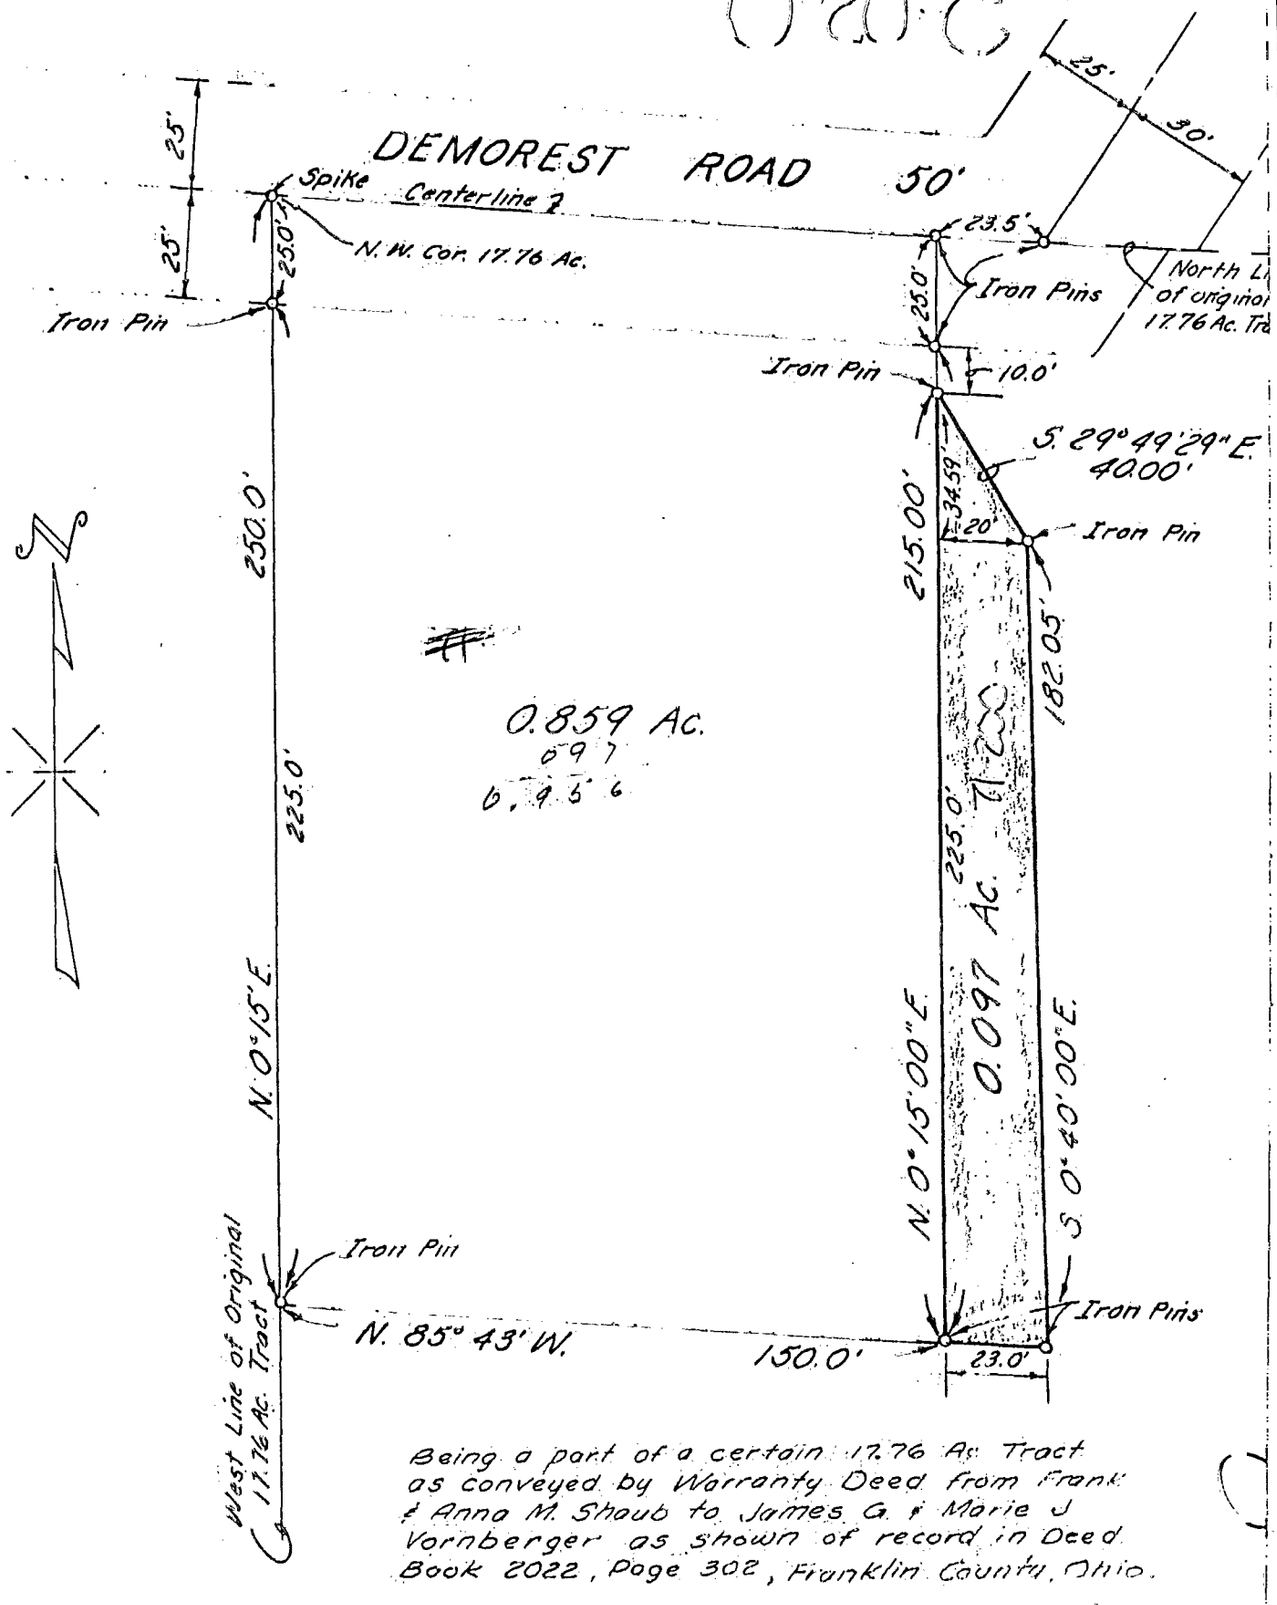

Being a part of a certain 17.76 Ac. Tract as conveyed by Warranty Deed from Frank & Anna M. Shaub to James G. & Marie J. Vornberger as shown of record in Deed Book 2022, Page 302, Franklin County, Ohio.

We do hereby certify that the foregoing plat was prepared from an actual survey of the premises and shows the location of the boundary.

P.E. Martin & Associates Inc.

By _____
Registered Surveyor

Surveyed	Drawn	Checked