70 1047

6000-S

THE JENNINGS - LAWRENCE CO.
CIVIL AND MUNICIPAL ENGINEERS
COLUMBUS, OHIO

SURVEY OF 3.005 ACRE & 3.975 ACRE TRACTS
PART OF SURVEY NO. 971, V. M. LANDS
FRANKLIN TWP., FRANKLIN CO., OHIO
for
HEDGES PROPERTIES, INC.

Scale 1" = 100'

July 20, 19

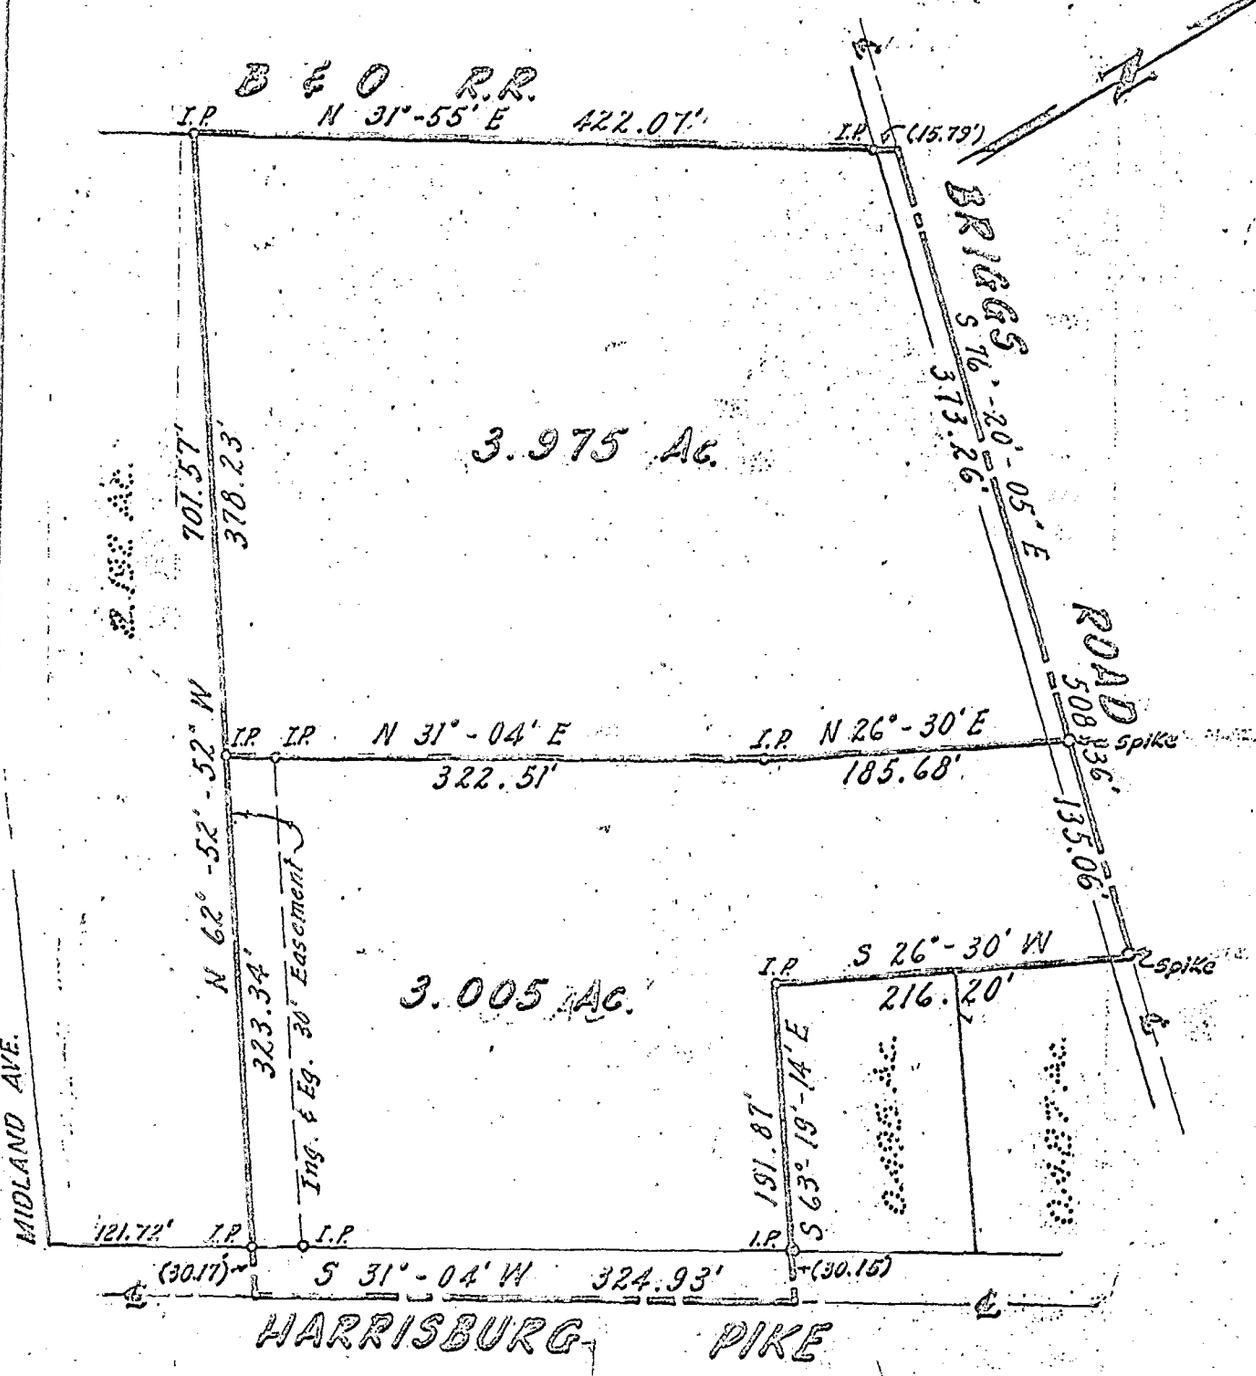

We hereby certify that the foregoing drawing was prepared from an actual survey of the premises and correctly shows the location of the boundaries.

Surv'd	Drawn	Checked
	J.M.L.	

THE JENNINGS - LAWRENCE CO.
By Robert M. Spence

FRANKLIN TWP.

8:107025
8 c 7000