HYDE LAND SURVEYING

5648 BEECHER ROAD
GRANVILLE, OHIO 43023
(614)-927-0732 FAX (614)-964-6309

BEING 0.124 ACRES (ROW) OUT OF AN ORIGINAL 6.757 ACRE TRACT CONVEYED TO ROBERT E. FRITZ IN DEED VOL. 3156, PAGE 544, IN VIRGINIA MILITARY SURVEY 717, IN THE CITY OF COLUMBUS, COUNTY OF FRANKLIN, STATE OF OHIO.

100 50 0 100

SCALE: 1" = 100'
05/07/97

FLOOD ZONE DETERMINATION:

ZONE "X" F.I.R.M. 390170-0245 G
AUGUST 02, 1995

BASIS OF BEARINGS FOR THIS SURVEY IS THE NORTH LINE OF JOHN D. SCHWENKER'S 1.053 ACRE TRACT AS N 68°31'30" W RECORDED IN OFFICIAL RECORD VOL. 19642 E20.

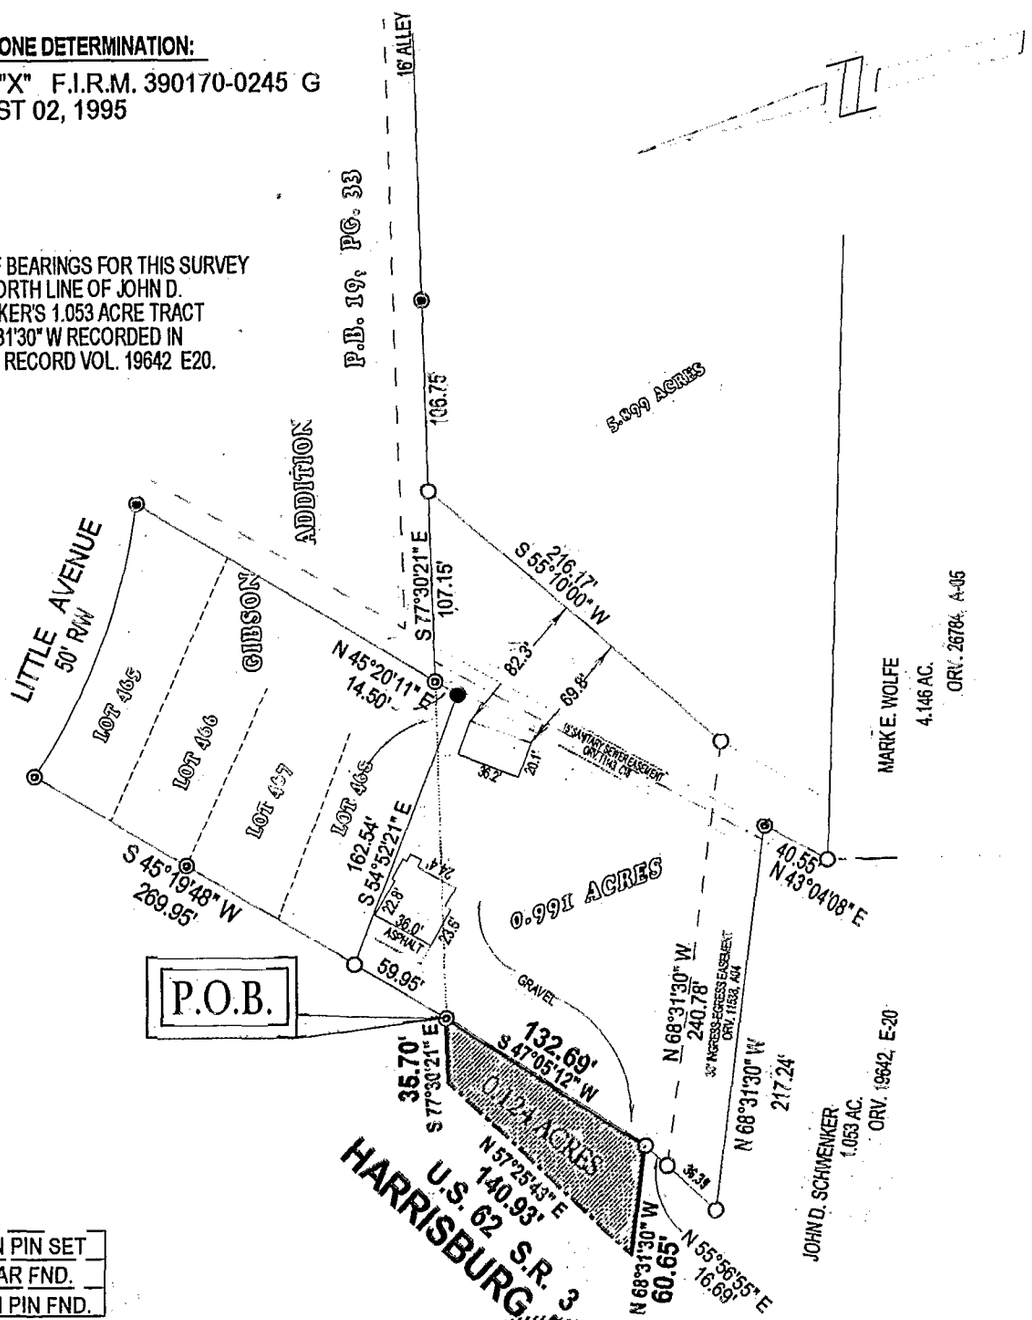

○	IRON PIN SET
●	REBAR FND.
◉	IRON PIN FND.

I HEREBY CERIFY THAT THE FOREGOING BOUNDARY SURVEY WAS PREPARED FROM ACTUAL FIELD MEASUREMENTS IN ACCORDANCE WITH CHAPTER 4733-37 OF THE OHIO ADMINISTRATIVE CODE.

IRON PINS SET ARE 1" X 30" O.D. WITH YELLOW PLASTIC CAPS INSCRIBED " HYDE P.S. 7529 ".

STATE OF OHIO
STEVEN J. HYDE 7529
REGISTERED PROFESSIONAL SURVEYOR

STEVEN J. HYDE
P.S. 7529

FRANKLIN
81 357 025