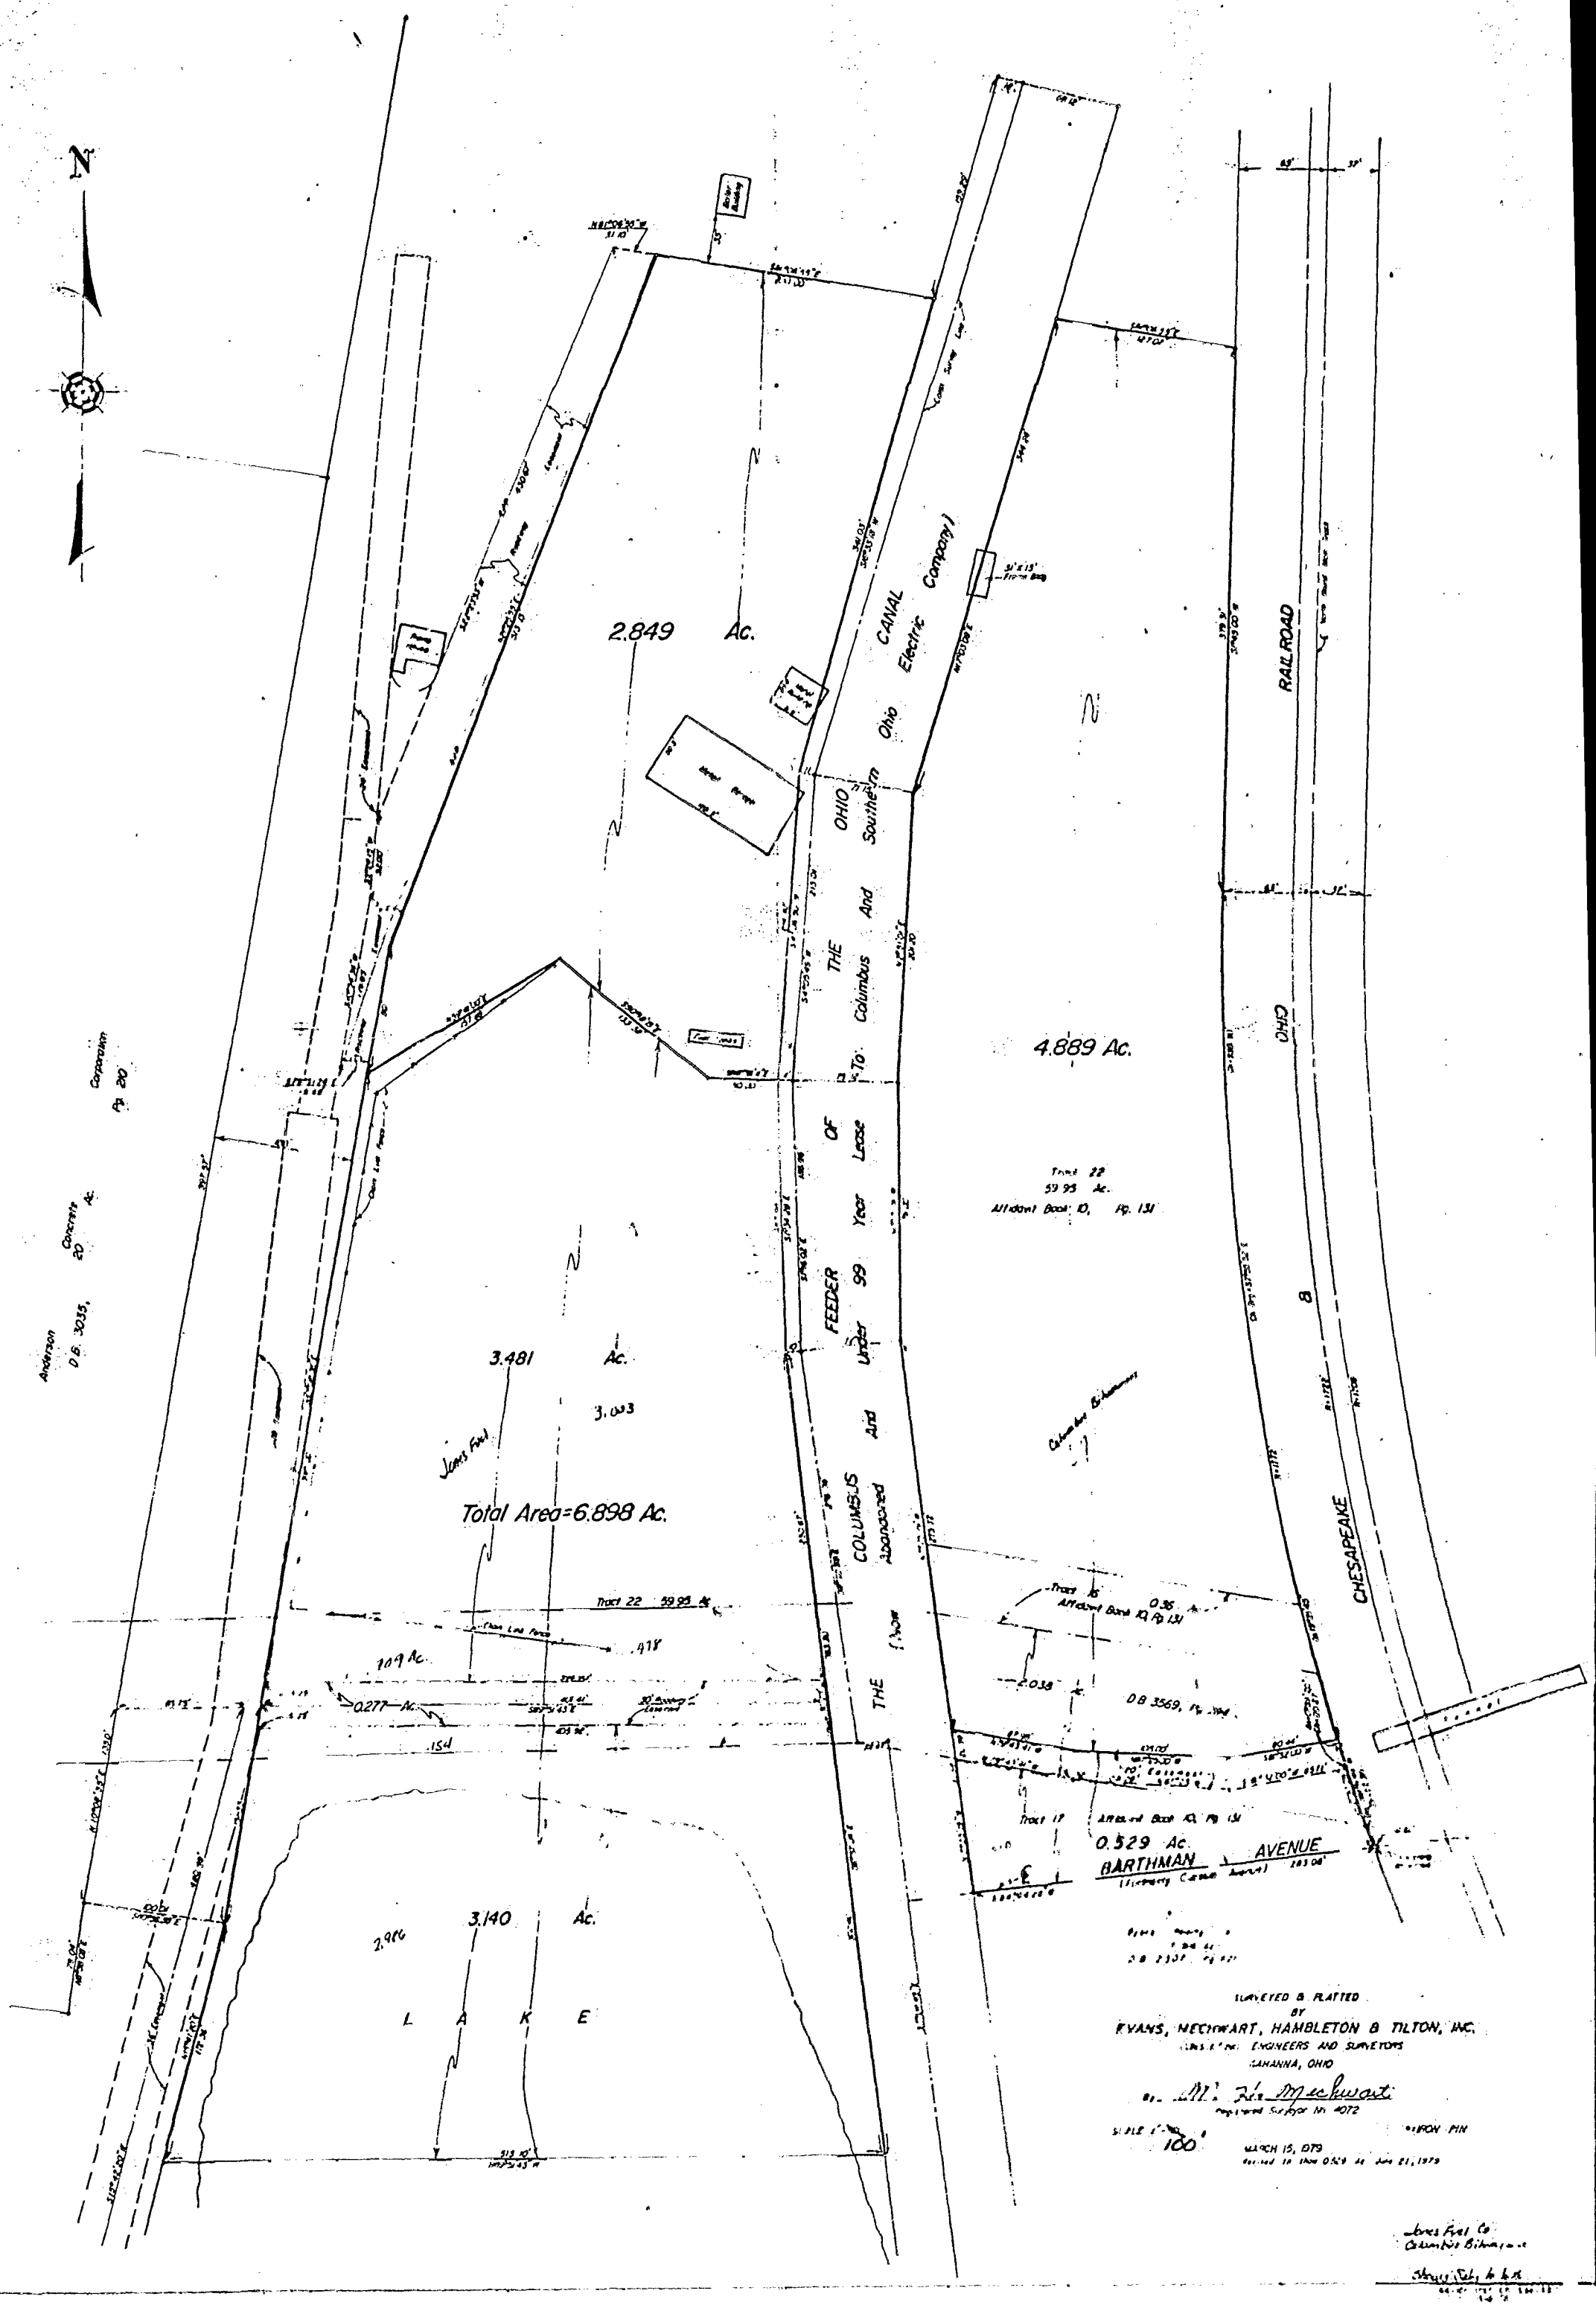
N
2.849 Ac.
3.481 Ac.
3.003
Total Area=6.898 Ac.
4.889 Ac.
3.140 Ac.
2.986
L A K E
THE OHIO Southern And Columbus To OF Lease Year 99 Under FEEDER And COLUMBUS Abandoned THE Flow
Ohio Electric Company
CANAL
RAILROAD
OHIO
CHESAPEAKE
Tract 22 59.95 Ac.
Tract 16 0.36
2.038
0.529 Ac.
BARTHMAN AVENUE
SURVEYED & PLATTED BY
EVANS, MECHWART, HAMBLETON & TILTON, INC.
ENGINEERS AND SURVEYORS
SAVANNA, OHIO
SCALE 1" = 100'
MARCH 15, 1979
IRON PIN