178357575
178357550

P. E. MARTIN & ASSOCIATES, INC.

ENGINEERS - LAND PLANNERS - SURVEYORS

1160-1/2 N. HIGH STREET COLUMBUS, OHIO

Job No 70-119 O-110-F

N-88-B

Plat Book No.____ Page ____ Franklin County Recorders Office

Scale: 1" = 100' Date: 11-25-70

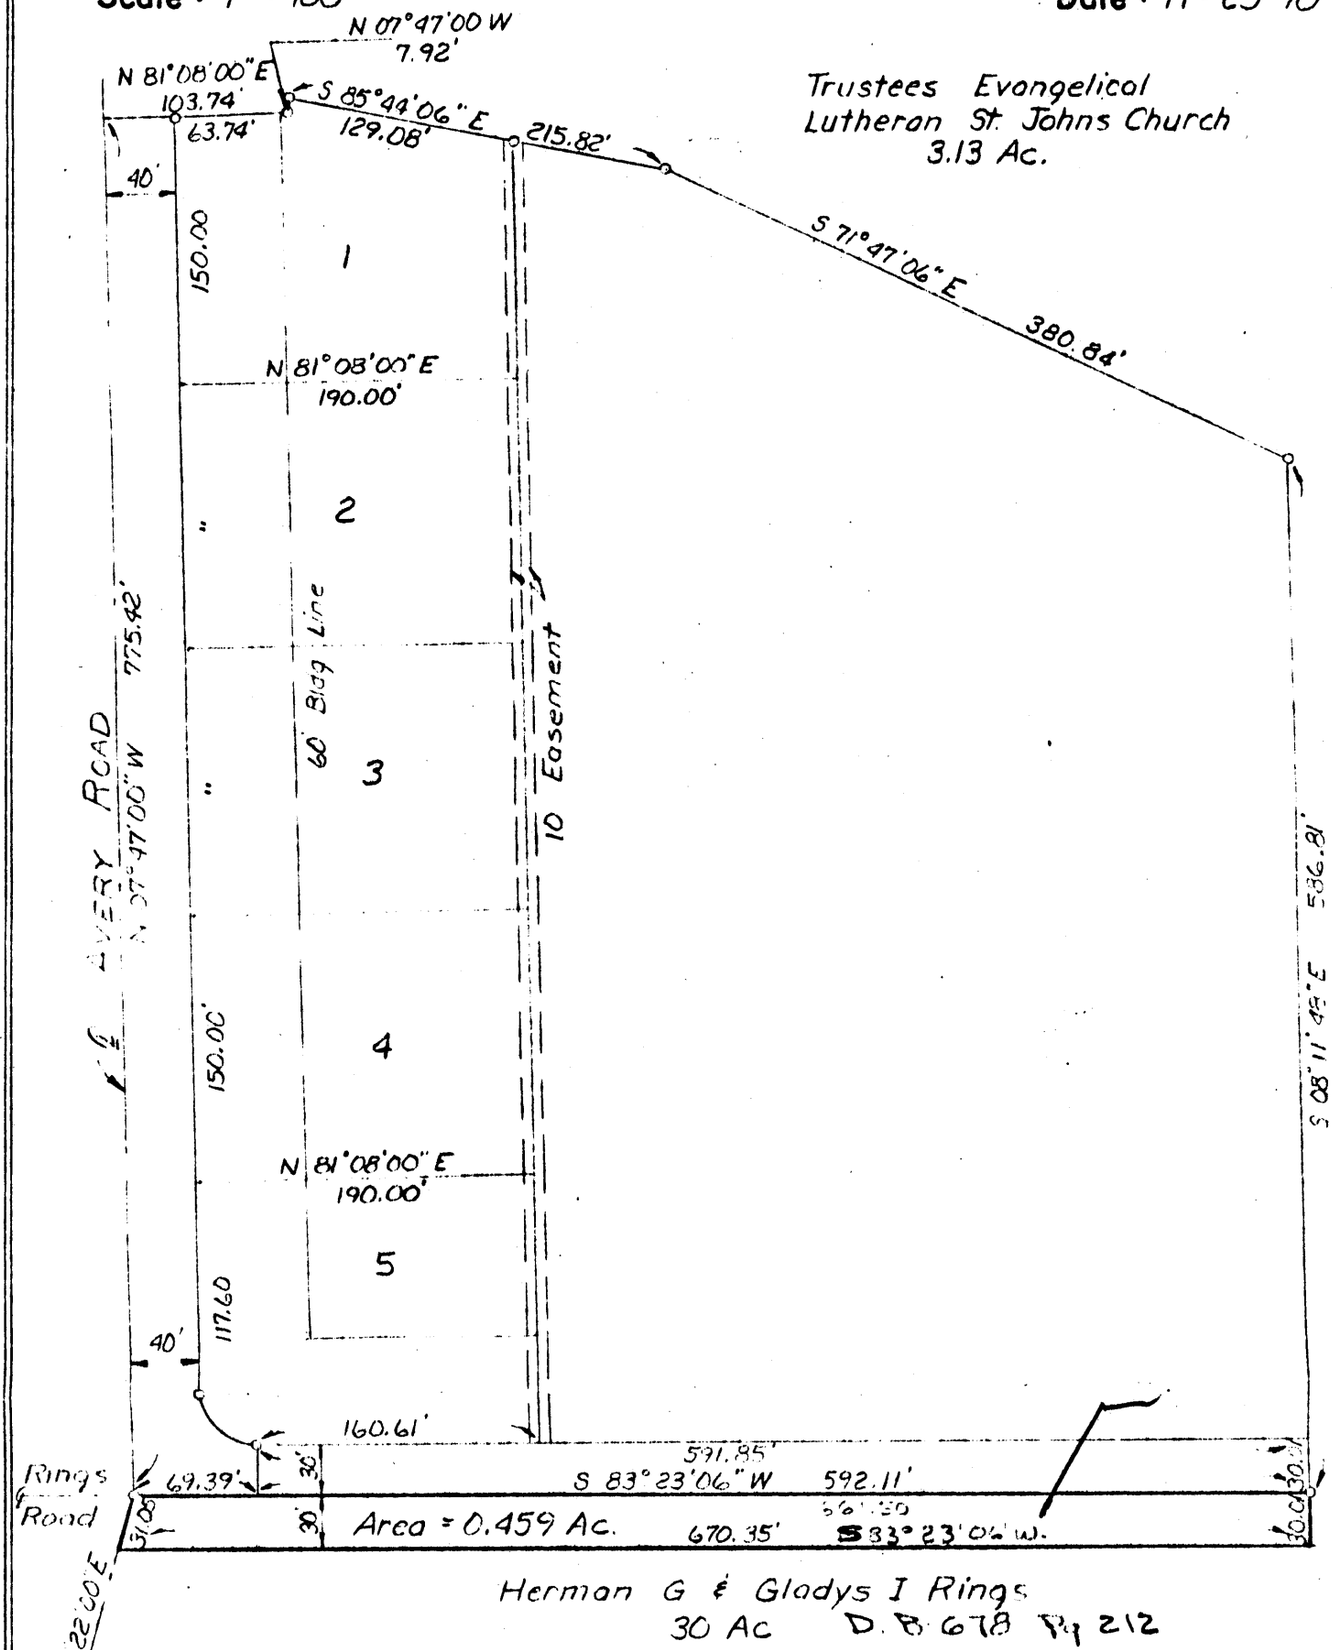

Herman G & Gladys I Rings
30 Ac D.B. 678 Pg 212

We do hereby certify that the foregoing plat was prepared from an actual survey of the premises and shows the location of the boundary.

P.E. Martin & Associates Inc.

By _____
Registered Surveyor

Surveyed	Drawn	Checked
	B.C.	

03 11 0 1970 AVERY RD OF 1/2 0 1/8 0 1/2 0 1/2 0