MYERS SURVEYING CO.
2740 East Main Street, Columbus 9 (Bexley), Ohio

BEING A PART OF HALF SEC. 40, TWP. 5, R. 22, REFUGEE LANDS, AND PART H.E. CALDWELL TRACT, D.B. 3108, P. 503, RECORDER'S OFFICE, FRANKLIN COUNTY, OHIO, COLUMBUS, OHIO

18360 1000 FOR N. 3CD E

GUARANTEE REALTY CO.

P.B. Page
Scale 1" = 25'

Franklin Co. Rec. Office
1 · 22 · 71
Rev. 2 · 17 · 71

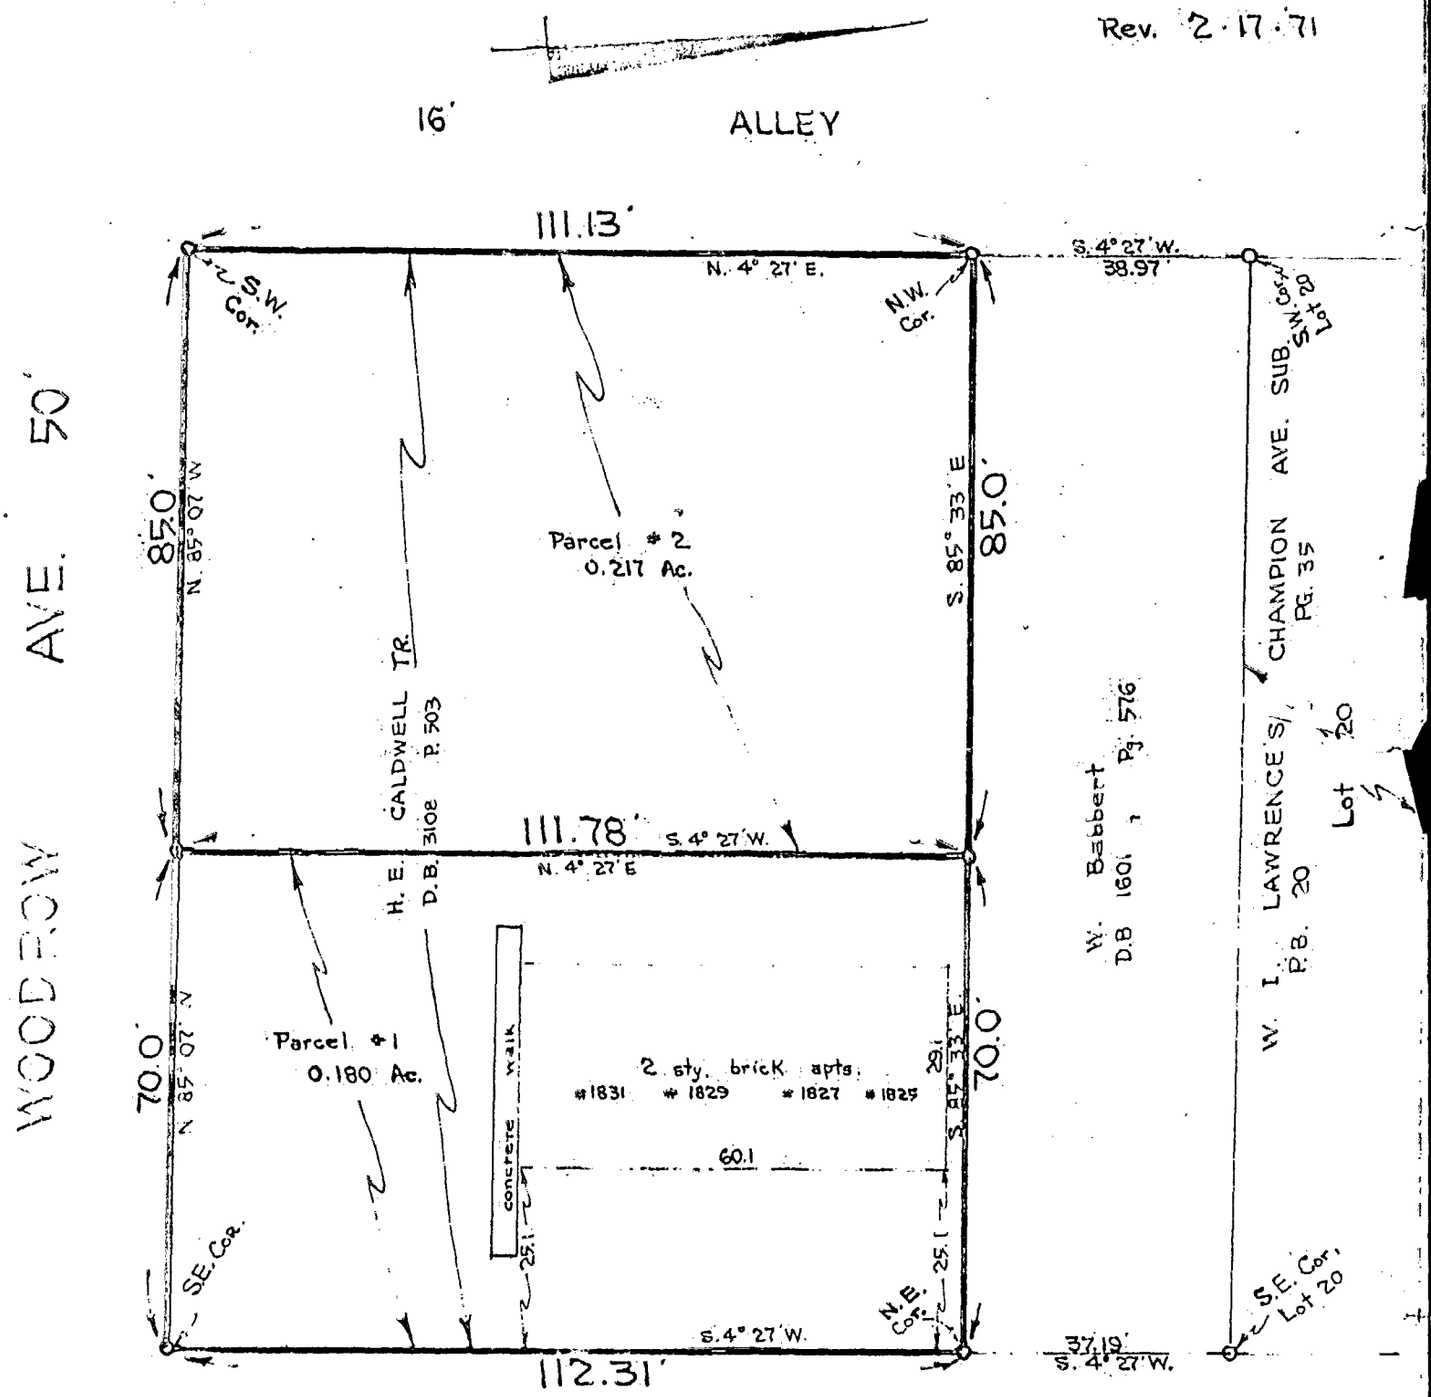

S. CHAMPION AVE. 60'

C-30-18