MYERS SURVEYING CO.
2740 East Main Street, Columbus 9 (Bexley), Ohio

SURVEY OF A 1.92 AC. TRACT (TRACT CONVEYED TO ELLEN B. LEITHART (D.B. 2742, P. 298, PARCEL I), IN LOT 15 OF A SUB. OF SURVEY #1388 (D.B. 17, P. 154), V. M. LANDS, GROVE CITY, OHIO

180606850

FOR

MR. MIKE SCANLON

M 90 A

030 1972 120 4360

D.B. Page Franklin Co. Rec. Office
Scale 1" = 100' 12-7-72

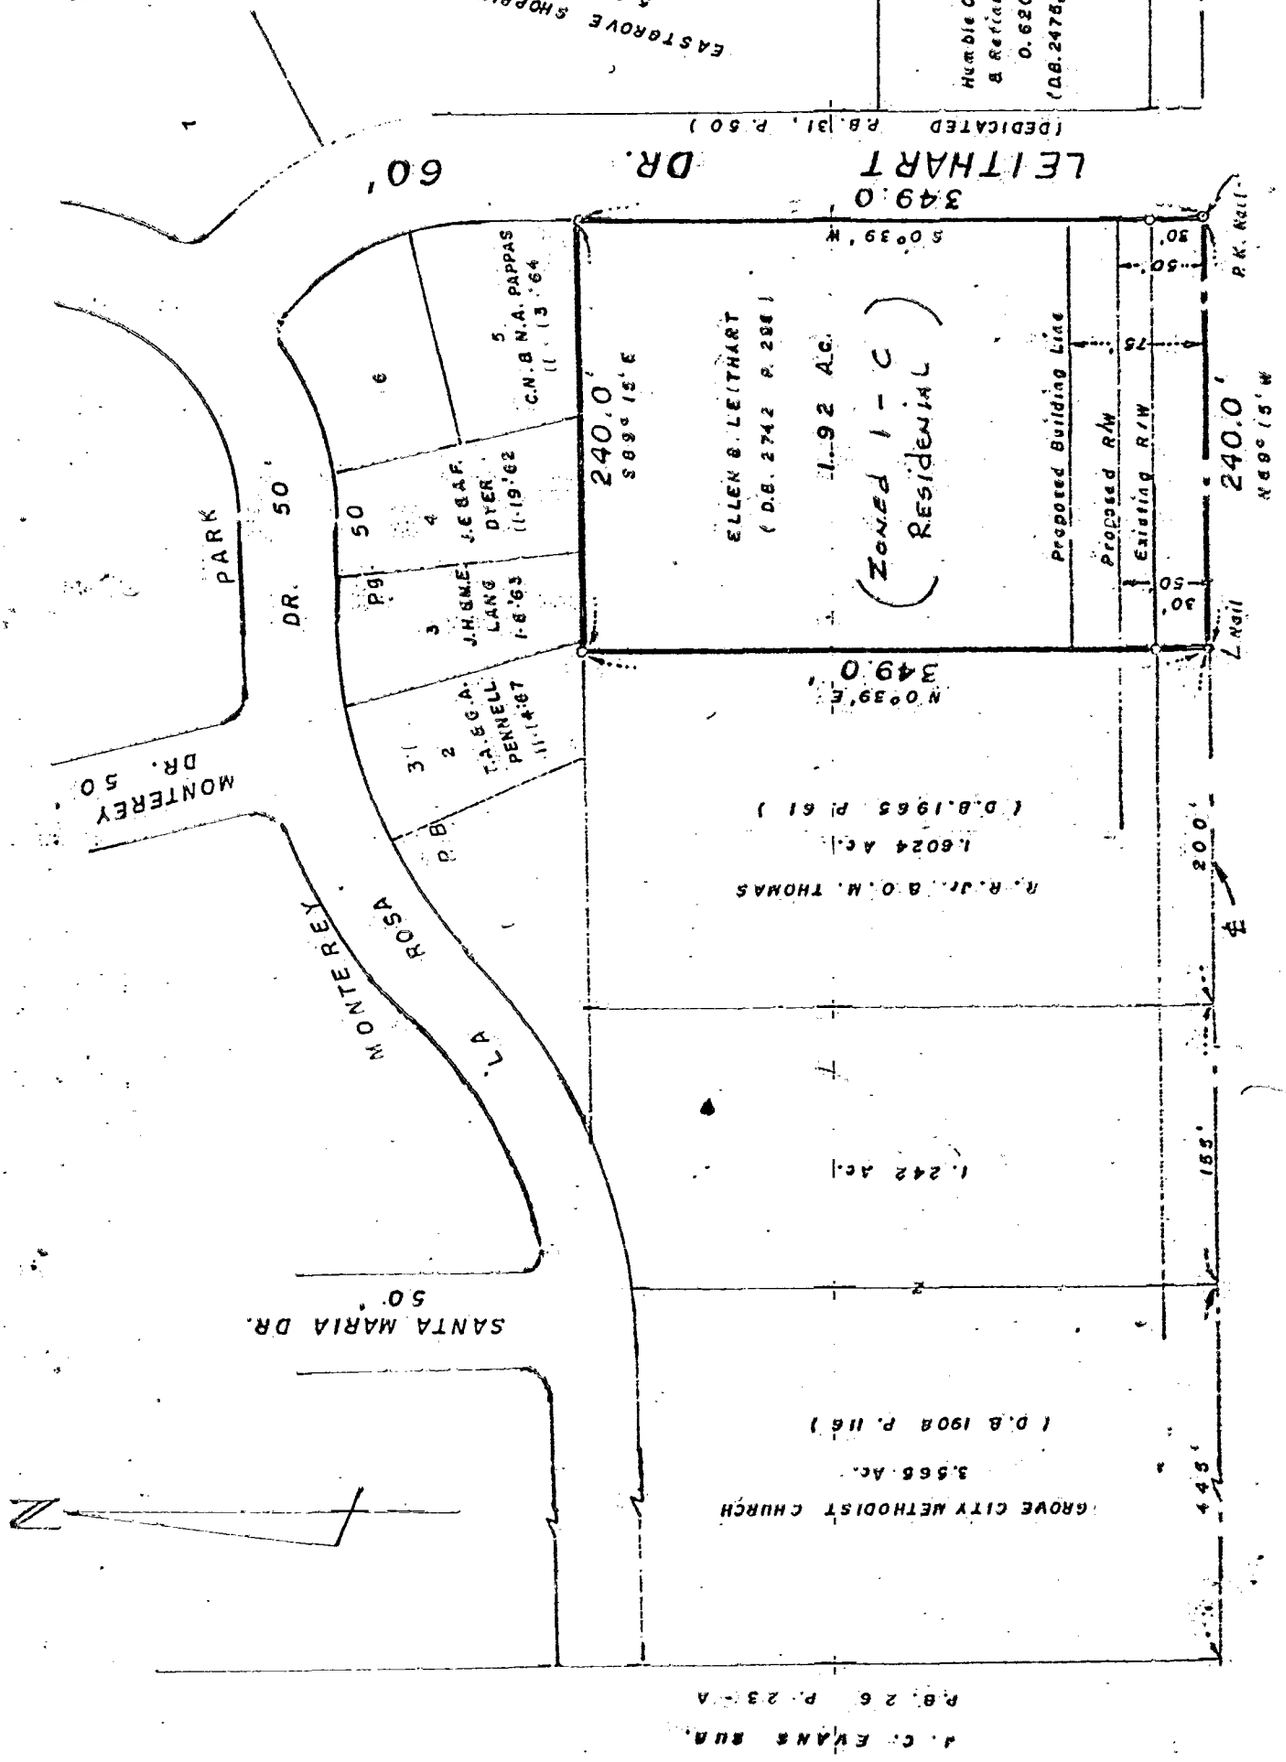

We hereby certify that the foregoing plat was prepared from an actual survey of the premises. [redacted] Iron pins not set unless indicated thus --0-. [redacted]

MYERS SURVEYING CO.
BY Albert H. Andrews
Registered Surveyor

4401-72

F D L