EMH&T INC.
CONSULTING ENGINEERS & SURVEYORS
GAHANNA, OHIO 43230

RIGHT-OF-WAY DROP

8085C.850

CITY OF GROVE CITY, FRANKLIN COUNTY, OHIO
VIRGINIA MILITARY SURVEY No. 8231

SCALE 1" = 50'

JUNE 1, 1999

RECORD REFERENCES: D.B. 3485, PG. 437

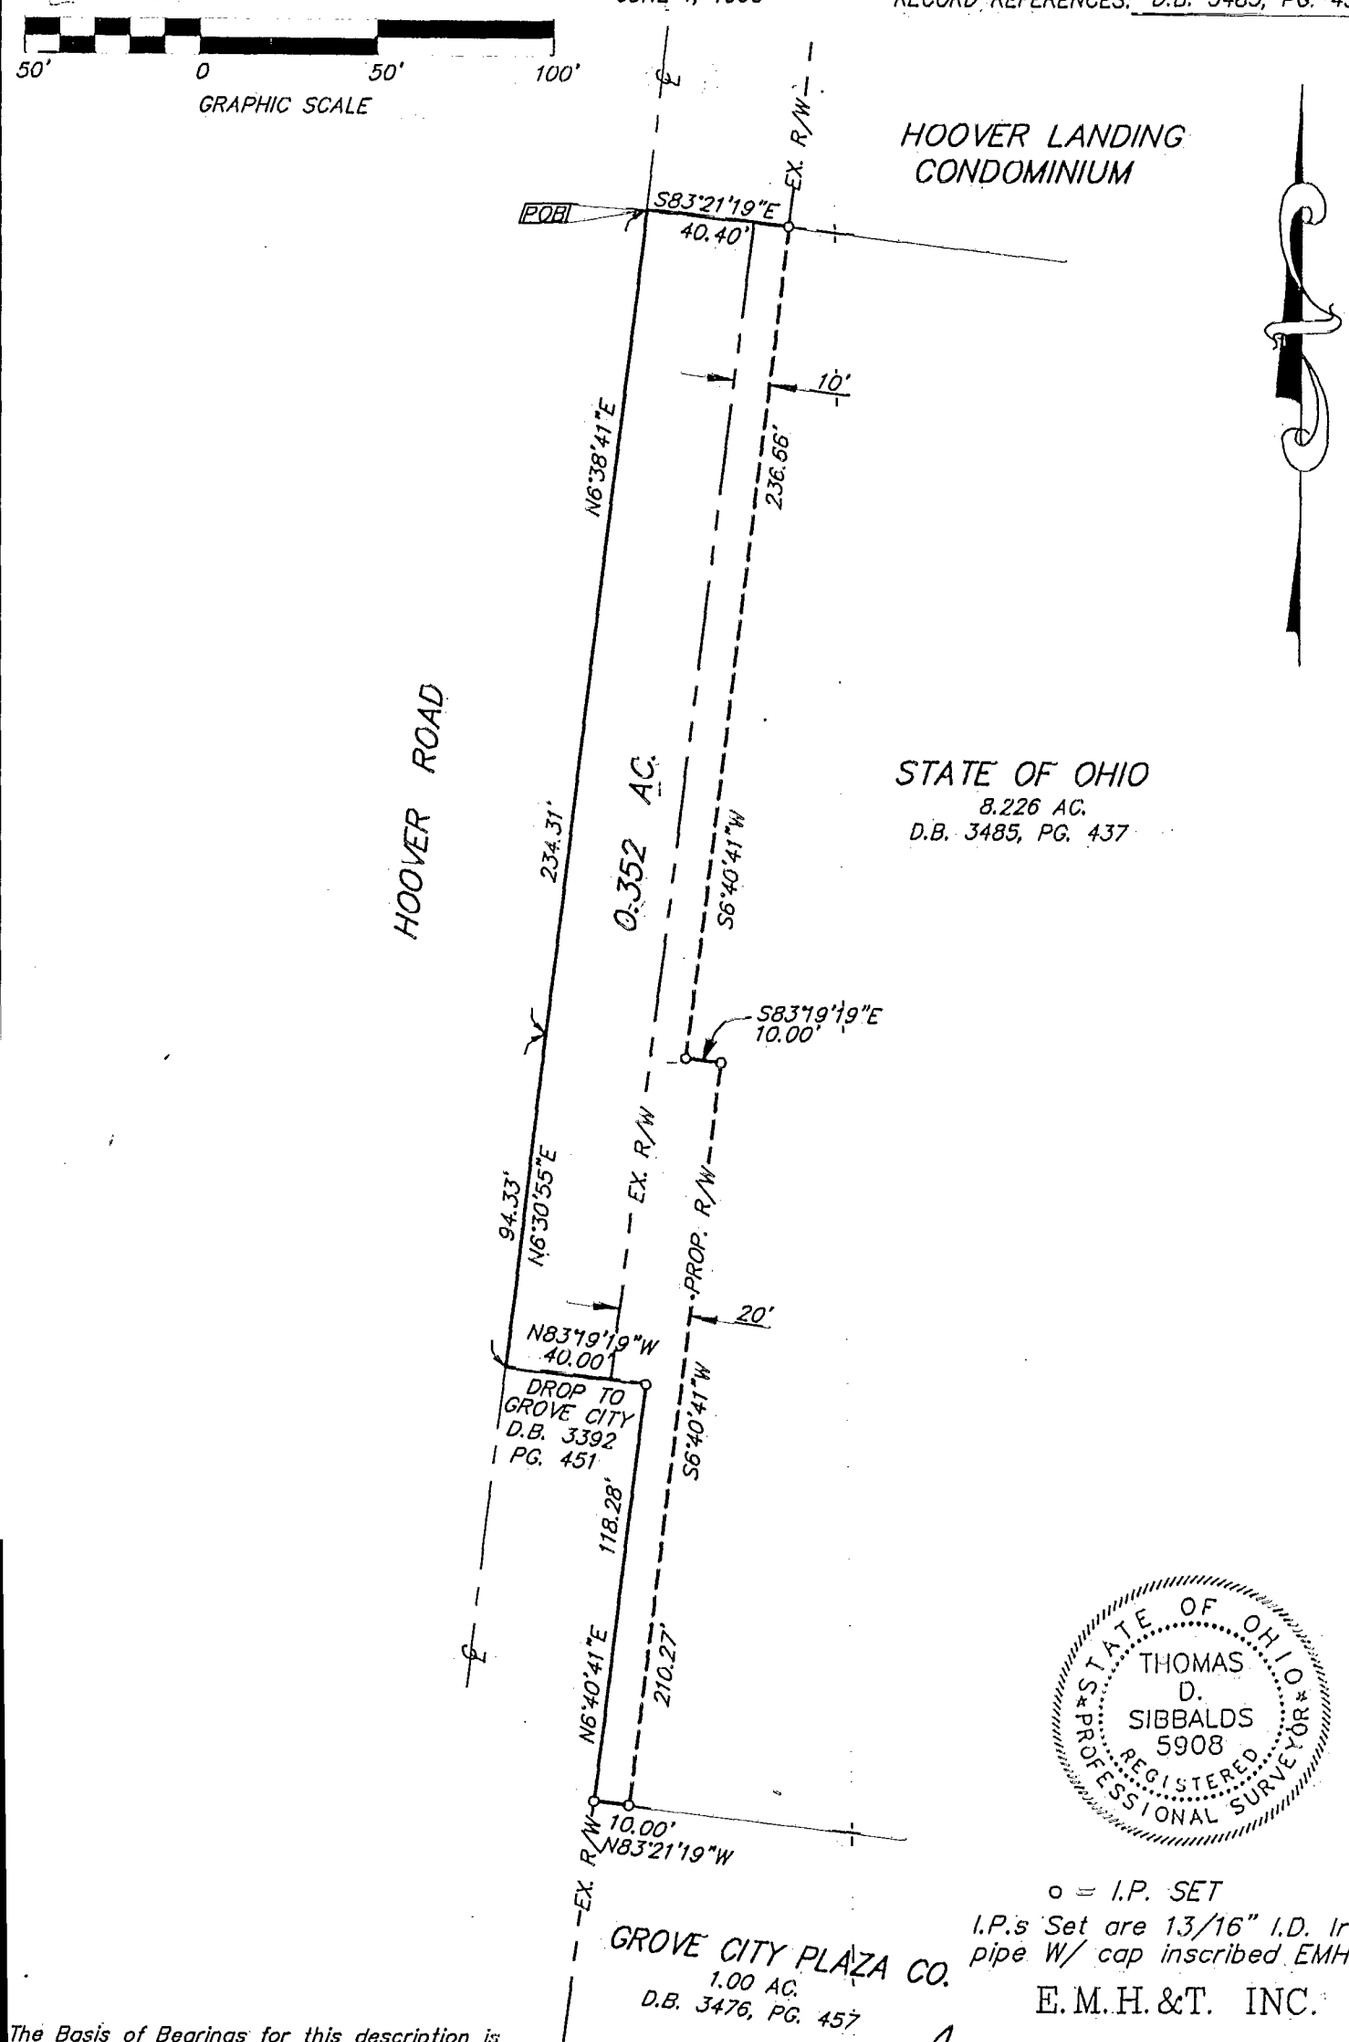

STATE OF OHIO
THOMAS D. SIBBALDS
5908
REGISTERED PROFESSIONAL SURVEYOR

o = I.P. SET
I.P.s Set are 13/16" I.D. Iron pipe W/ cap inscribed EMH&T.

E.M.H.&T. INC.

The Basis of Bearings for this description is North 7° 22' 41" East for the centerline of survey for Hoover Road as shown on the centerline survey plat for Hoover Road, Columbus Street/Stringtown Road of record at the Engineer's Office, Franklin County, Ohio.

By: Thomas D. Sibbalds June 8, 1999
Professional Surveyor No. 5908 Date

8085C850

0-32-F
Jackson T. Twp.