CONSULTING ENGINEERS & SURVEYORS
GAHANNA, OHIO 43230

SURVEY OF ACREAGE PARCELS
VIRGINIA MILITARY SURVEY NO. 1388
CITY OF GROVE CITY, FRANKLIN COUNTY, OHIO

SCALE 1" = 100'

NOVEMBER 6, 1998

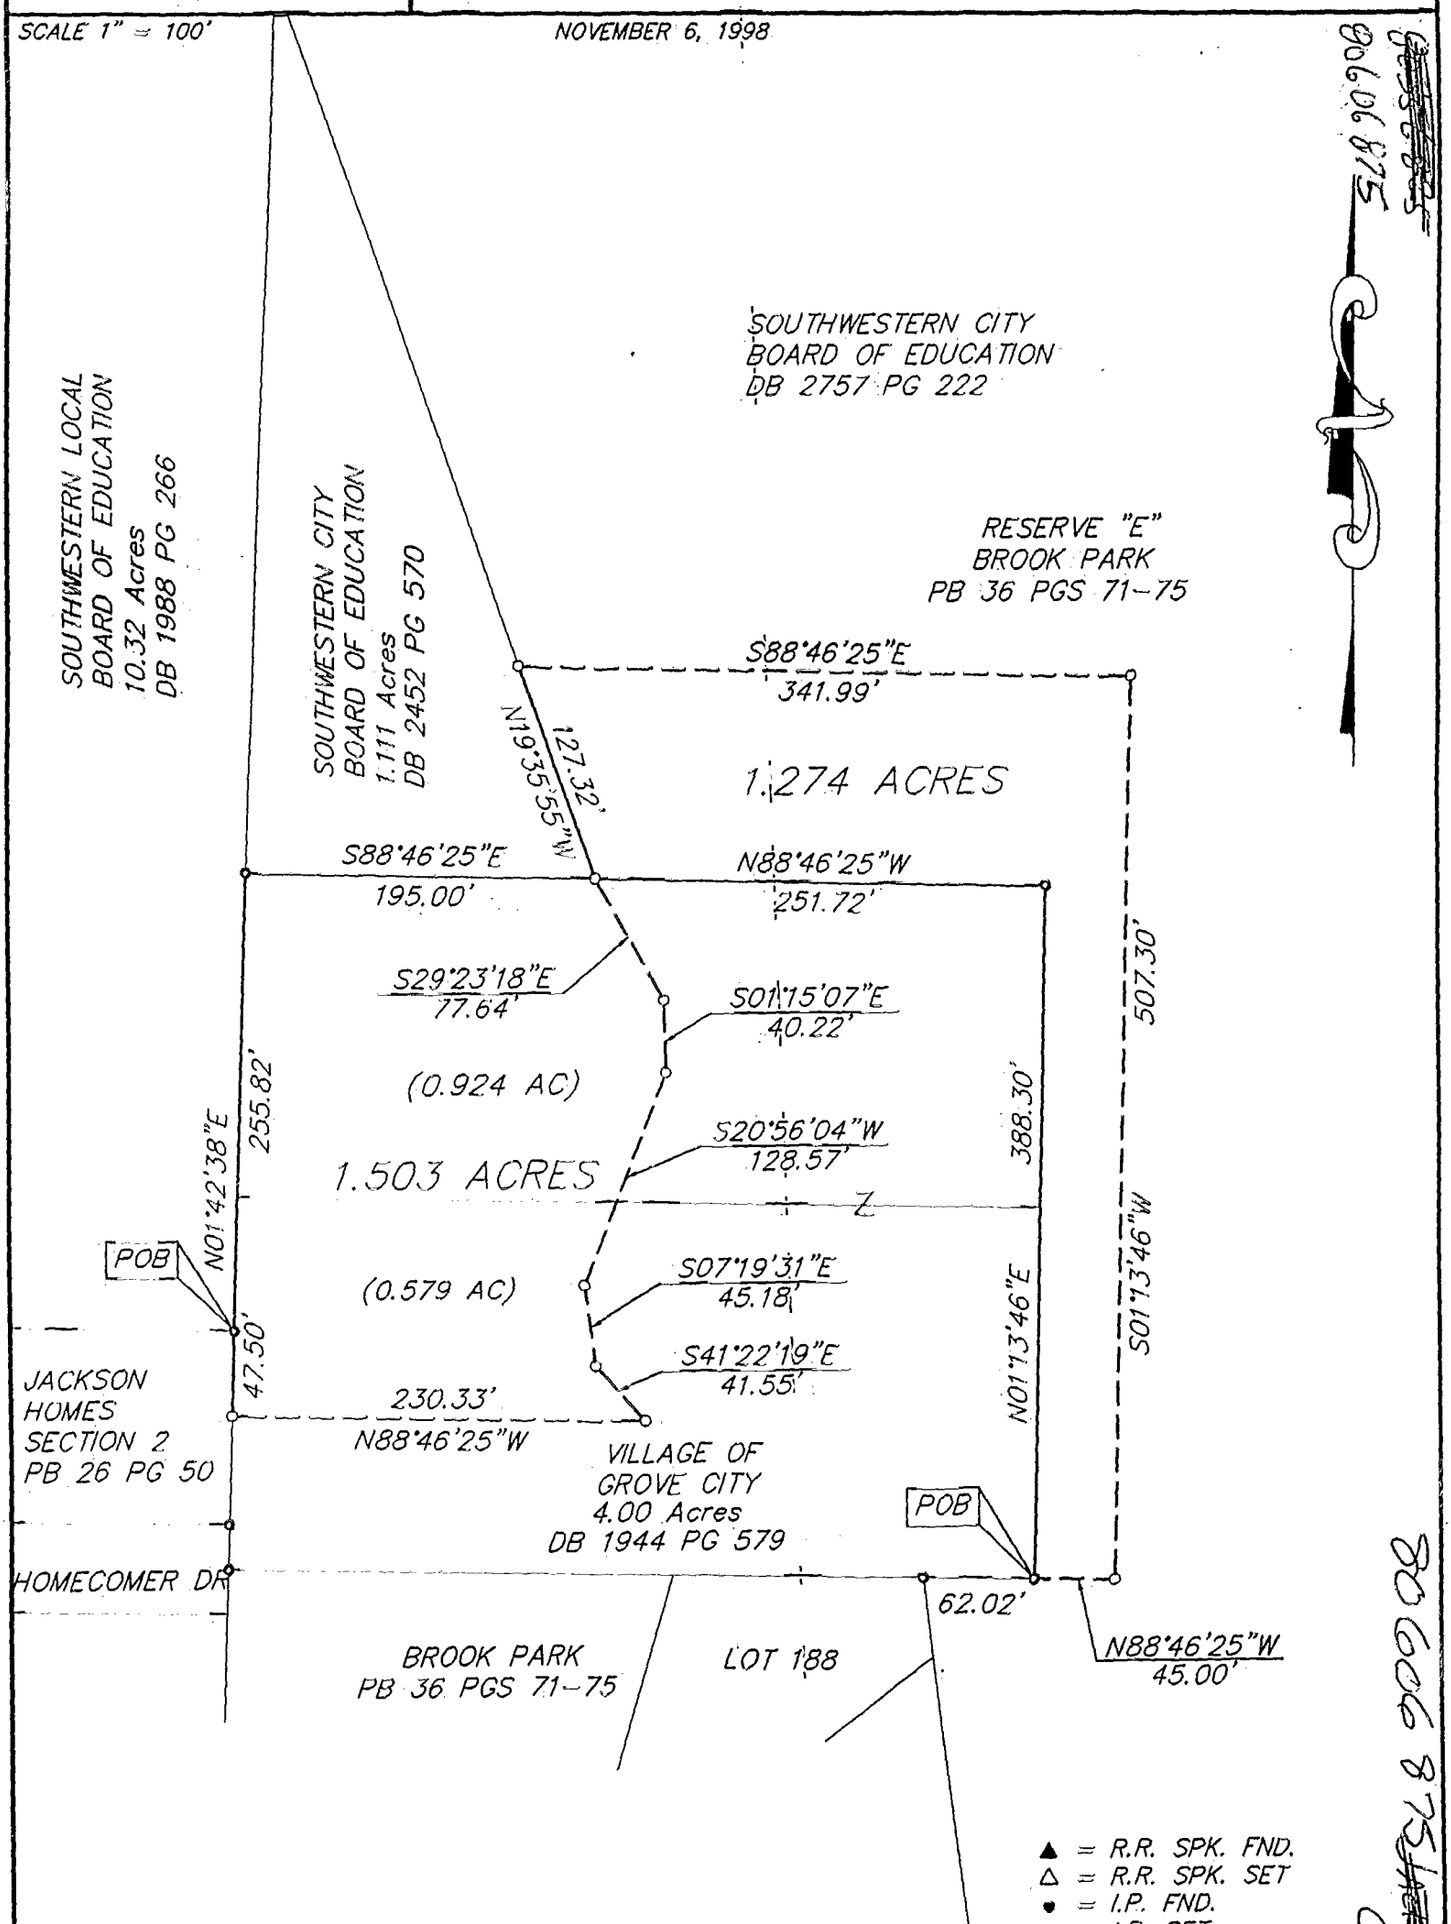

▲ = R.R. SPK. FND.
△ = R.R. SPK. SET
● = I.P. FND.
○ = I.P. SET

I.P.S Set are 13/16" I.D. Iron pipe W/ cap inscribed EMH&T.

THE BASIS OF BEARINGS FOR THIS DRAWING IS N 88°46'25" W FOR A SOUTHERLY LINE OF RESERVE "E" OF THE PLAT OF BROOK PARK OF RECORD IN PB 36 PGS 71-75

STATE OF OHIO
JEFFREY A. MILLER
7211
REGISTERED PROFESSIONAL SURVEYOR

E.M.H.&T. INC.

By _____ 11-10-98
Professional Surveyor No. 7211

19981409\981409BV

80606 8754 0 31-F