THE THOMAS ENGINEERING & SURVEYING COMPANY

3803 SULLIVANT AVENUE COLUMBUS, OHIO 43228

1803356857

117-90

ORDER NO. 485-83

PLAT OF SURVEY

OF TWO TRACTS OF LAND LOCATED IN THE STATE OF OHIO, COUNTY OF FRANKLIN, CITY OF GROVE CITY

FOR: DR. JAMES R. LAWRENCE & DR. THOMAS A. SNASHALL

SCALE 1" = 40'
JULY 1983

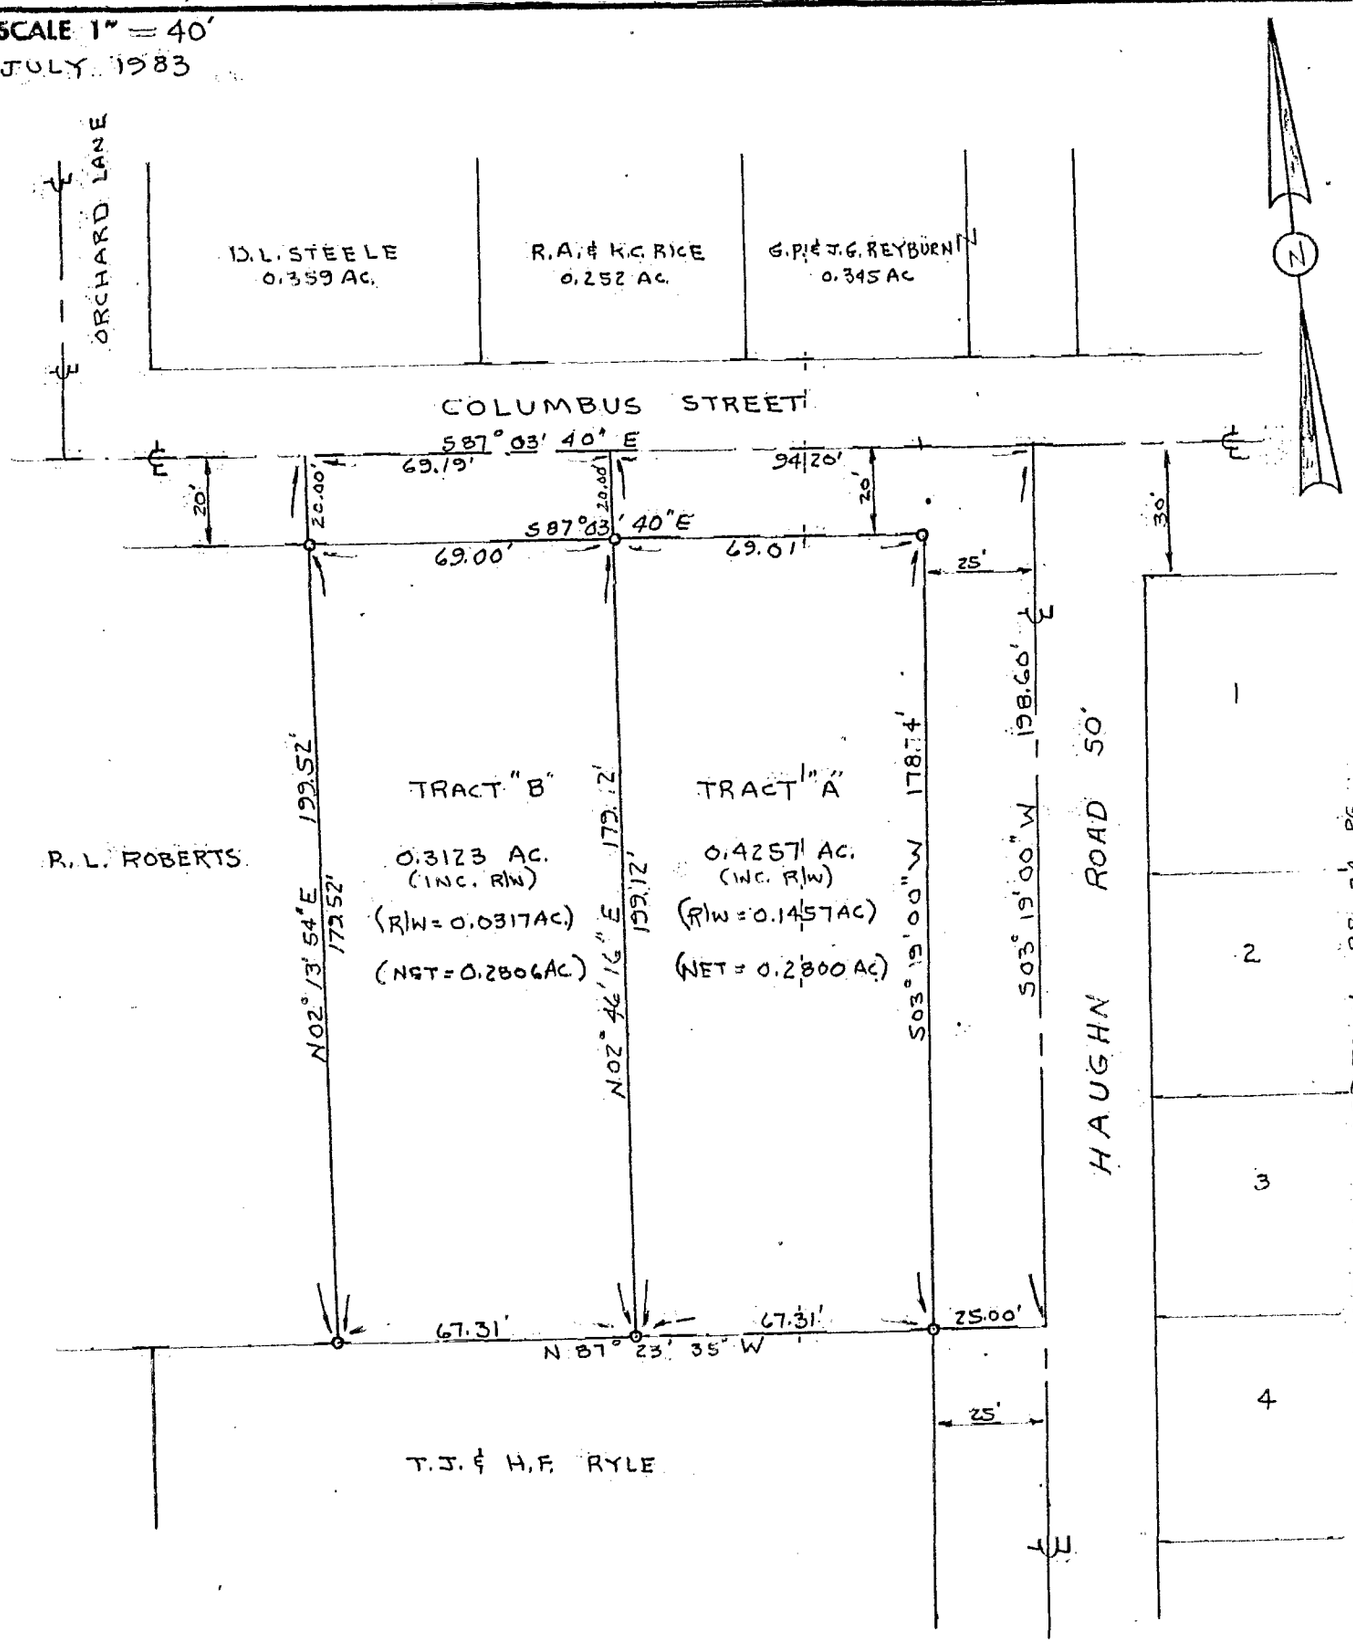

We horeby certify that the foregoing drawing was prepared from an actual survey of the premises and correctly shows the location of the boundaries.

THE THOMAS ENGINEERING & SURVEYING CO.

Richard W. Thomas

Registered Surveyor 5-5041

TAX PARCEL 631
AUDITORS MAP Book M-30