JACKSON 8: 856925

CIVIL ENGINEERING
ASSOCIATES
9015
Antares Avenue
Columbus, Ohio 43240
Tel. 614.433.9015
Fax 614.433.9513

50' Right-of-Way

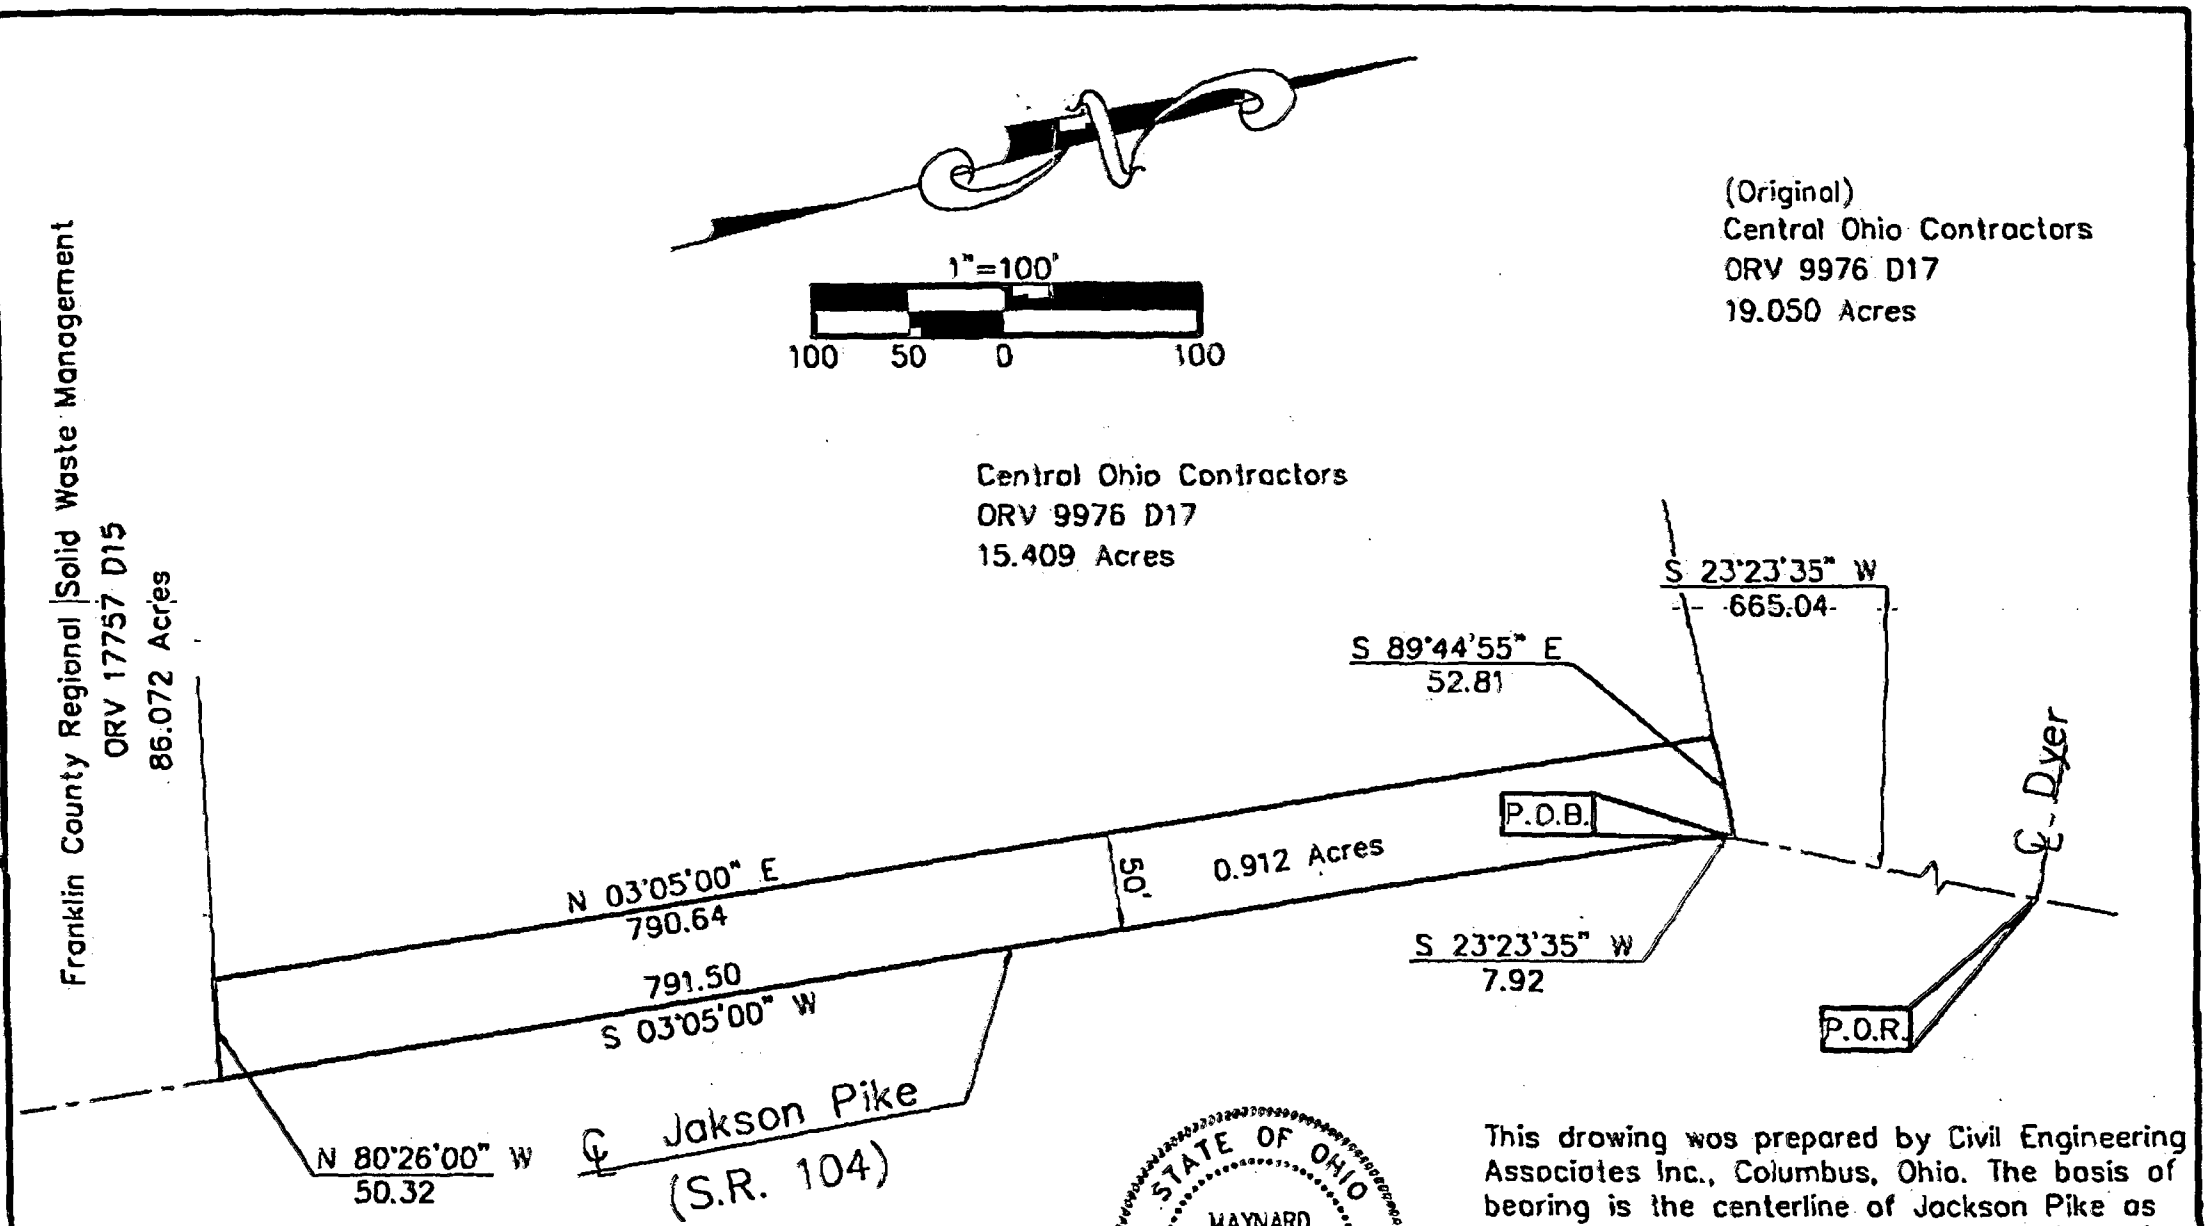

STATE OF OHIO
MAYNARD H. THOMPSON
S-7128
REGISTERED SURVEYOR

This drawing was prepared by Civil Engineering Associates Inc., Columbus, Ohio. The basis of bearing is the centerline of Jackson Pike as recorded in ORV 9976 D17 as S 3° 05'00" W.

4/10/97

Maynard H. Thompson, P.S. # 7128 Date

Civil Engineering Assoc. Inc.